Revision	Date
REV -	-

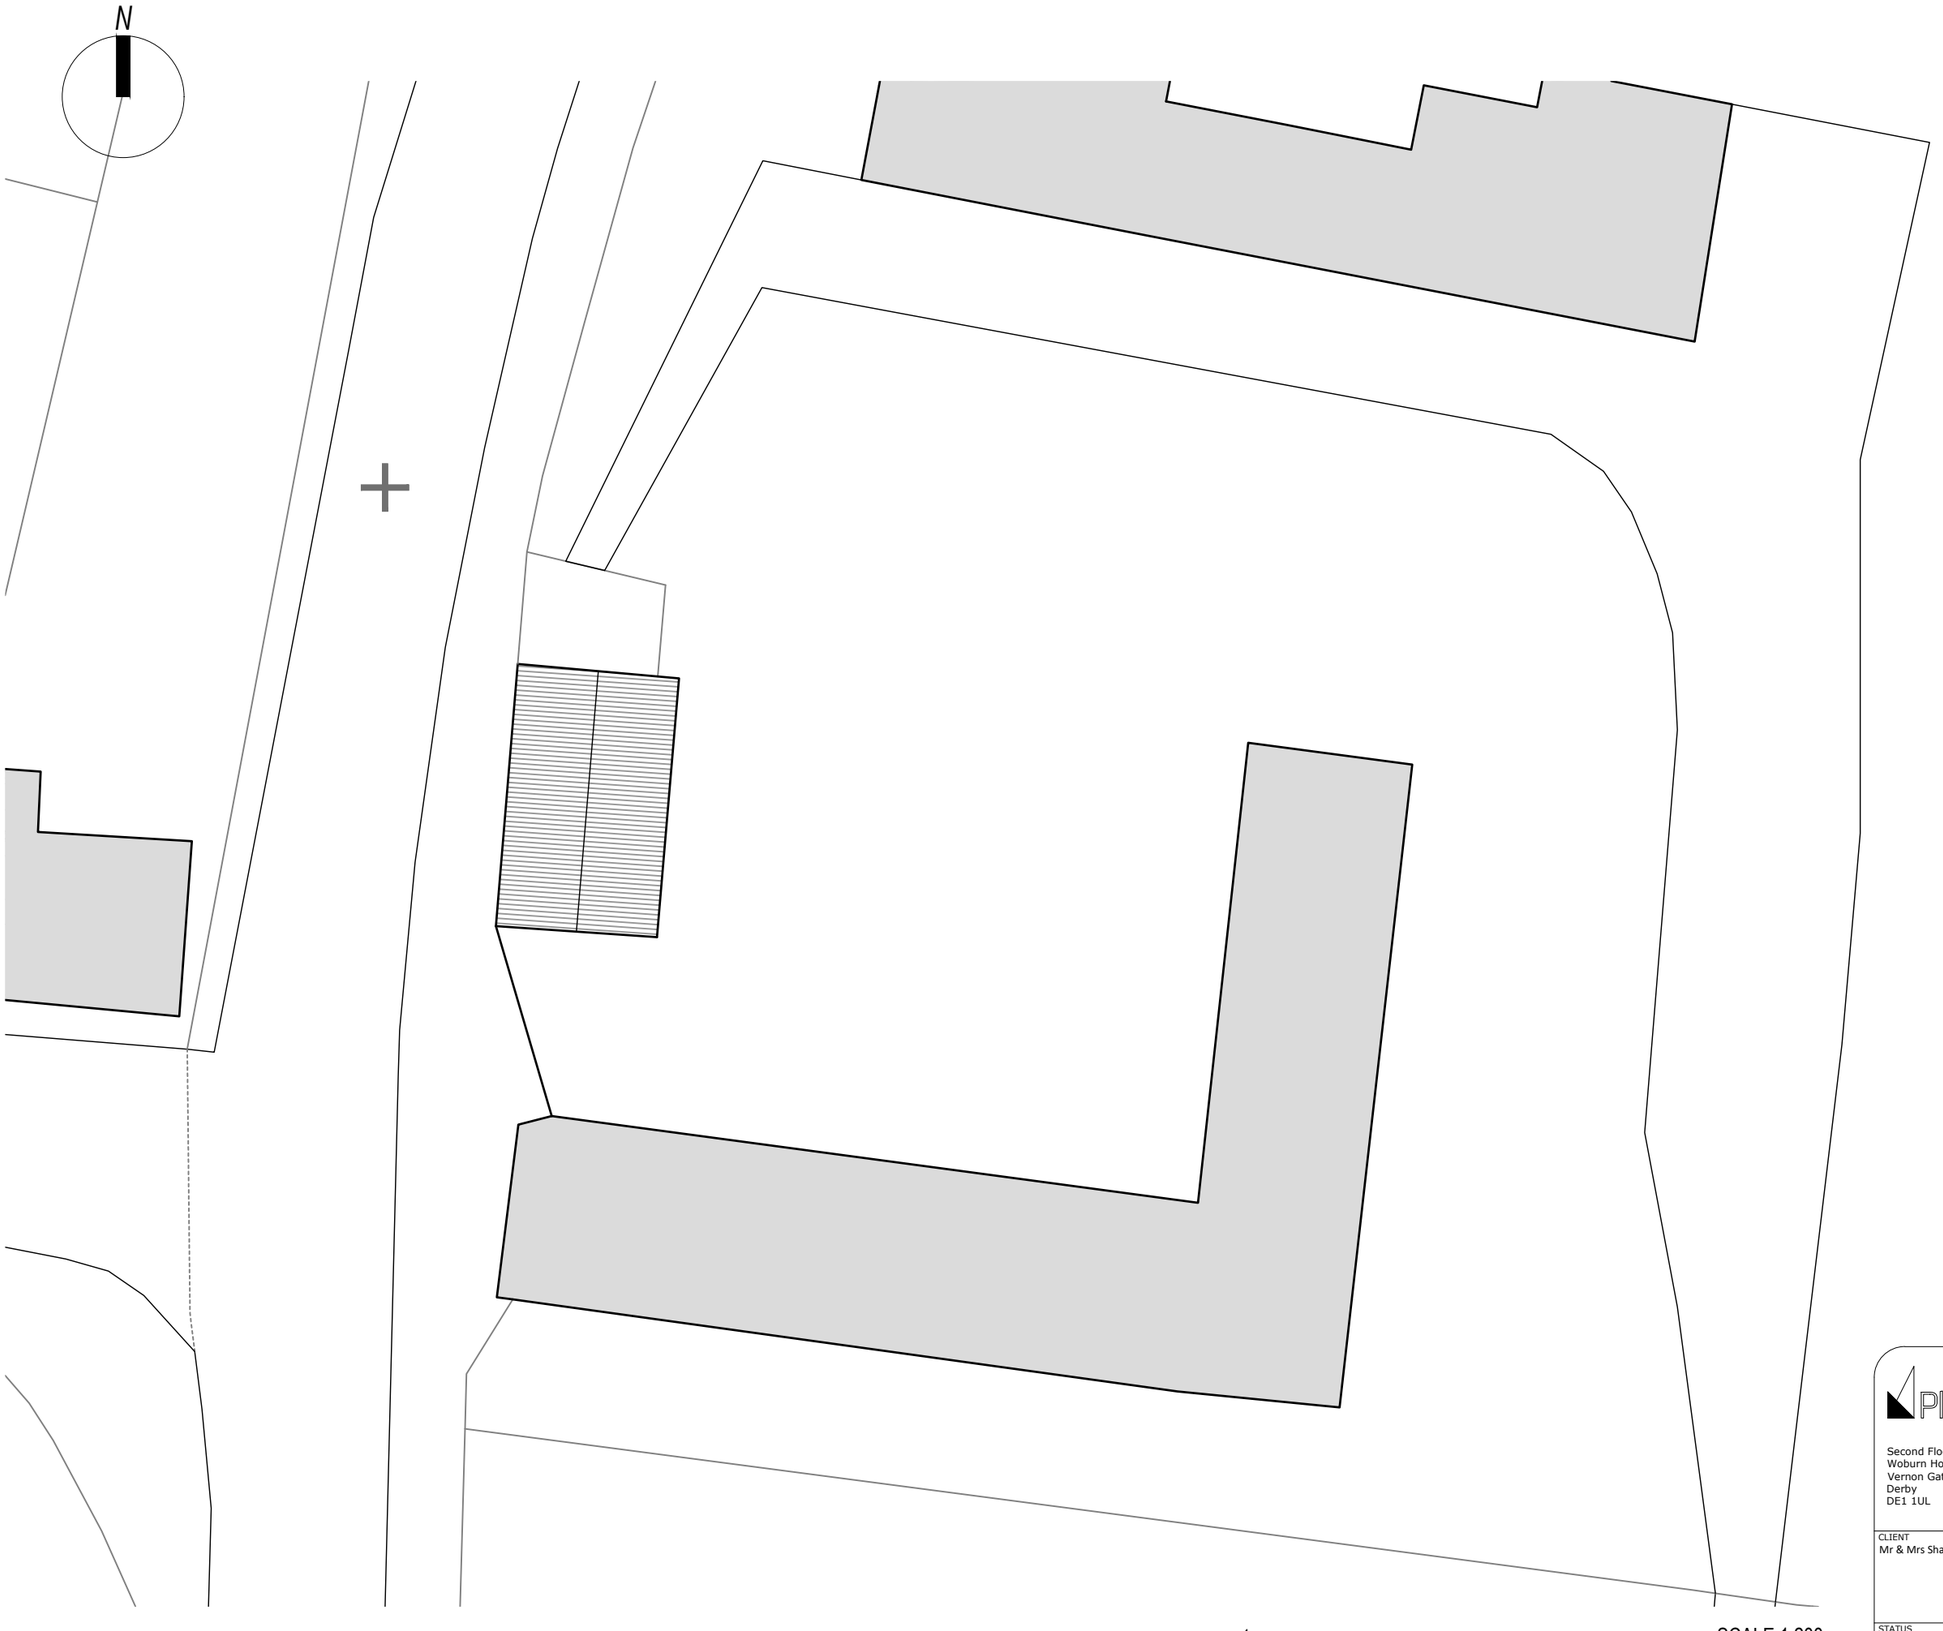

PlanningDesign

Second Floor, Suite 3 Tel: 01332 347 371
Woburn House
Vernon Gate
Derby
DE1 1UL
E-mail: info@planningdesign.co.uk
www.planningdesign.co.uk

PROJECT DESCRIPTION: Extension to outbuilding at 50 Church Road, Quarndon	
DRAWING TITLE: SITE PLAN AS EXISTING	
DRAWN BY: MJK	CHECKED BY: JM
CLIENT: Mr & Mrs Sharratt	DRAWING NUMBER: 002 / REVISION: -
SCALE: 1:200 @ A3	DATE: February 2022
STATUS: PLANNING	DRAWING REF: 3681-002

© COPYRIGHT EXISTS ON THE DESIGNS AND INFORMATION SHOWN ON THIS DRAWING : The Contractor must verify all dimensions on site before making shop drawings or commencing work of any kind. No dimensions to be scaled from this drawing. Architect to be notified of any discrepancies in dimensions immediately