Revision	Date
REV -	-

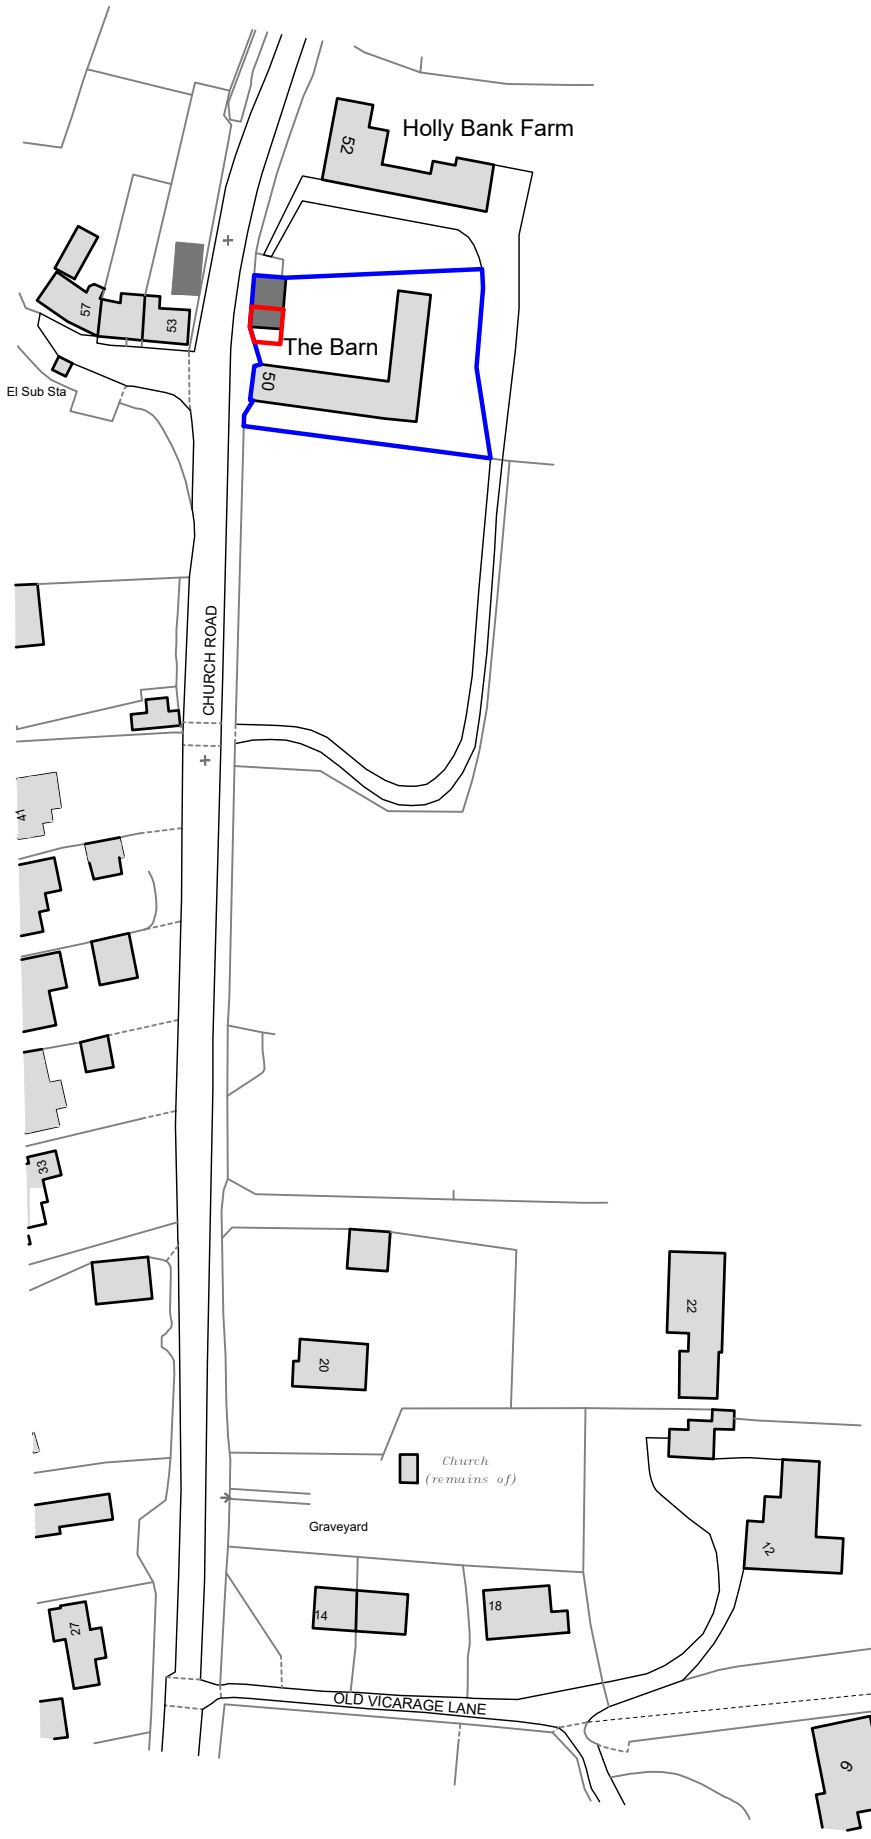

KEY

Application Site Area = 29.8 m²

Land also in applicant's ownership

25m SCALE 1:1250

PlanningDesign

Second Floor, Suite 3
Woburn House
Vernon Gate
Derby
DE1 1UL

Tel: 01332 347 371

E-mail: info@planningdesign.co.uk
www.planningdesign.co.uk

PROJECT DESCRIPTION:
Extension to outbuilding at 50 Church Road, Quarndon

DRAWING TITLE:

DRAWN BY: MJK

CHECKED BY: JM

CLIENT
Mr & Mrs Sharratt

DRAWING NUMBER:

REVISION: -

SCALE: 1:1250 @ A3

DATE: February 2022

STATUS
PLANNING

DRAWING REF: 3681-

© COPYRIGHT EXISTS ON THE DESIGNS AND INFORMATION SHOWN ON THIS DRAWING : The Contractor must verify all dimensions on site before making shop drawings or commencing work of any kind. No dimensions to be scaled from this drawing. Architect to be notified of any discrepancies in dimensions immediately