S.G ARCHITECTURAL DESIGN
Tel: 07817034426. sgarchitecturaldesign@gmail.com.
www.sgarchitecturaldesign.com

33 Park Rd Duffield DE56 4GR

01 - Existing - A1

SG PROJECT NO	PAPER SIZE	DRAWN BY
250	A1	SG
REVISION	SCALES:	
PLANNING	1:100	

Drawing measurements shall not be obtained by scaling. Verify all dimensions prior to construction. Immediately report any discrepancies on this document to SG ARCHITECTURAL DESIGN.

REV.	DESCRIPTION	DATE	BY	CHK'D
P1	FINAL ISSUE	30/03/2022	SG	SG

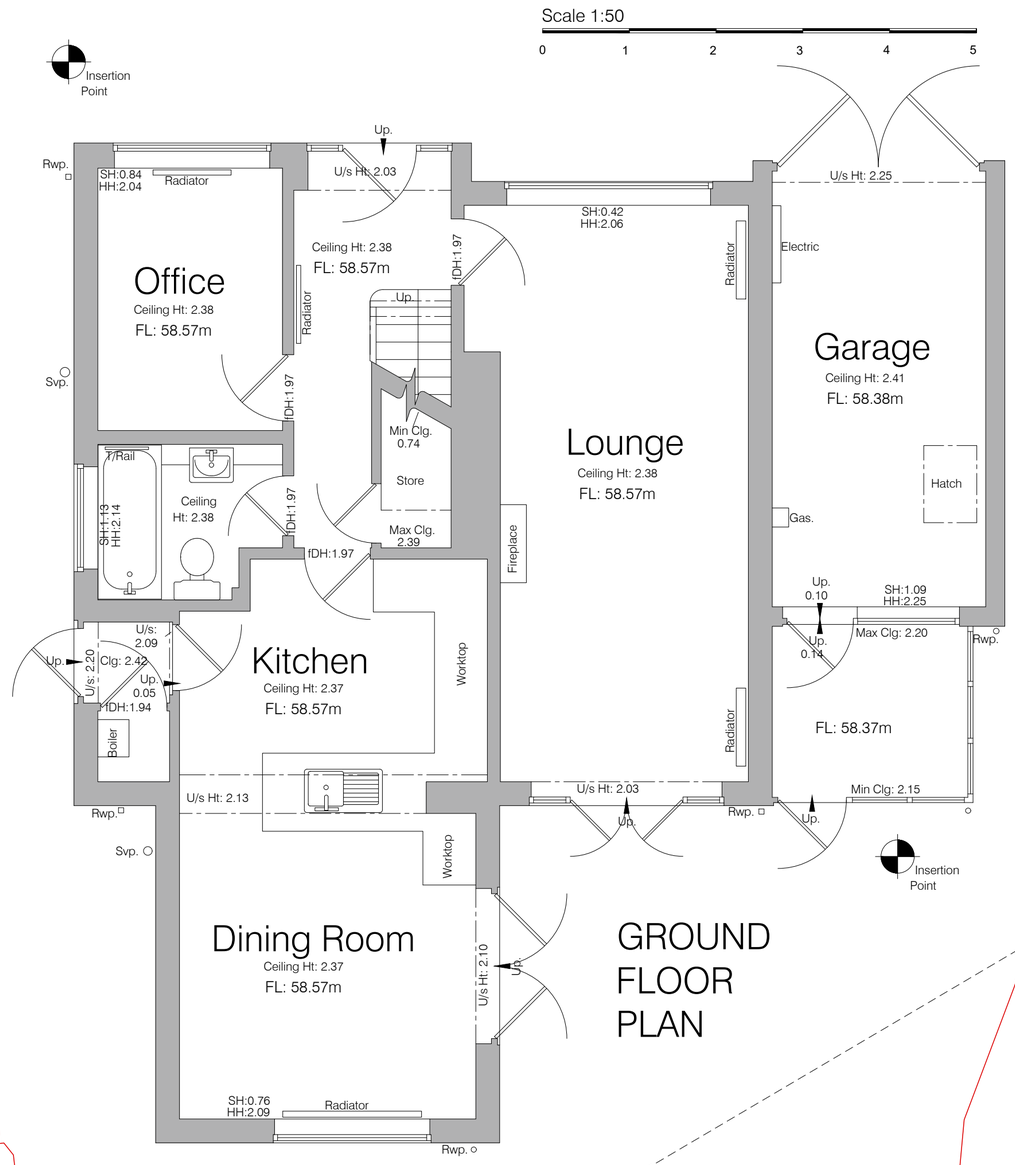

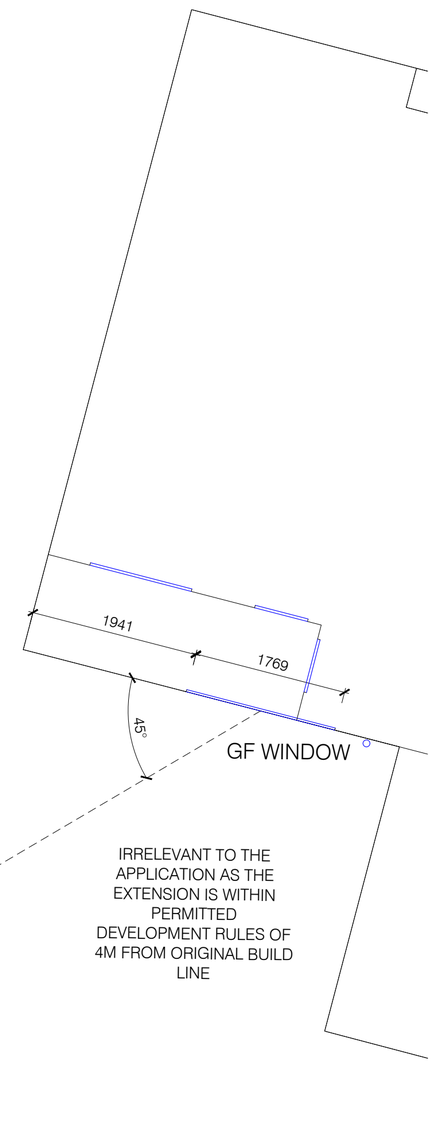

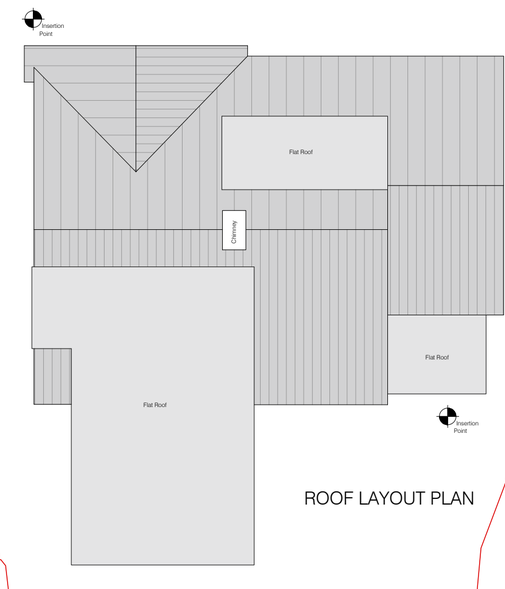

ROOF LAYOUT PLAN

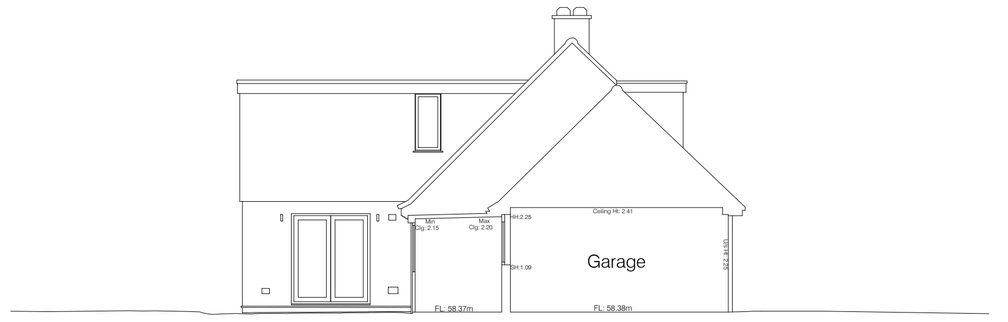

Datum: 57.00m.
Section A.

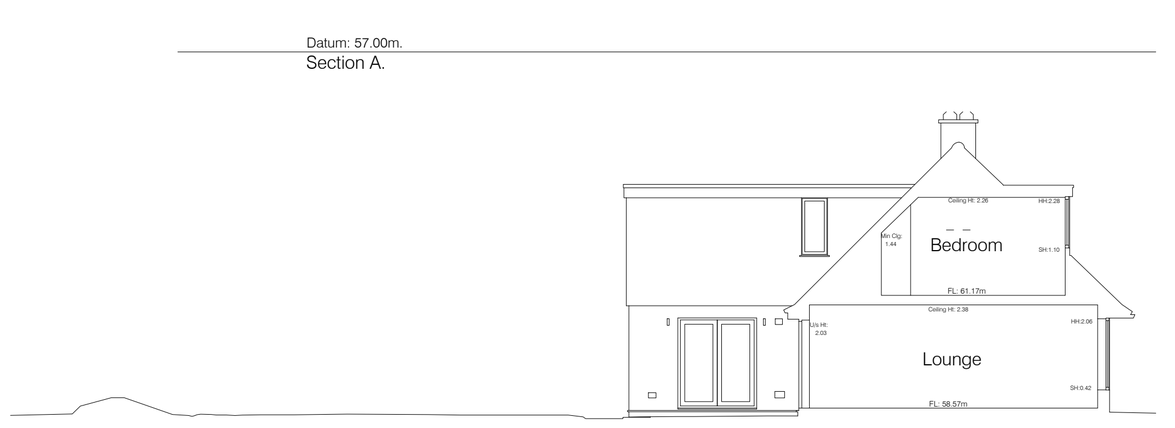

Datum: 57.00m.
Section B.

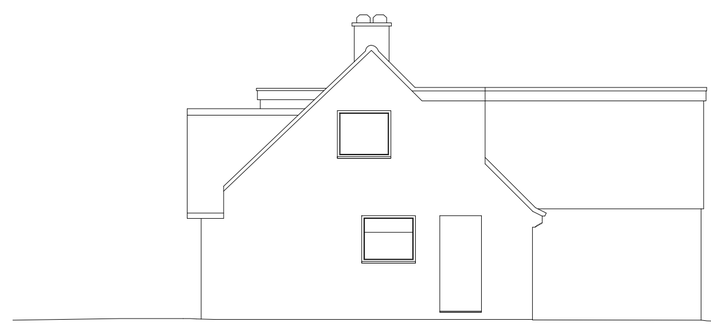

Datum: 57.00m.
RIGHT HAND ELEVATION.



Datum: 57.00m.
LEFT HAND ELEVATION.

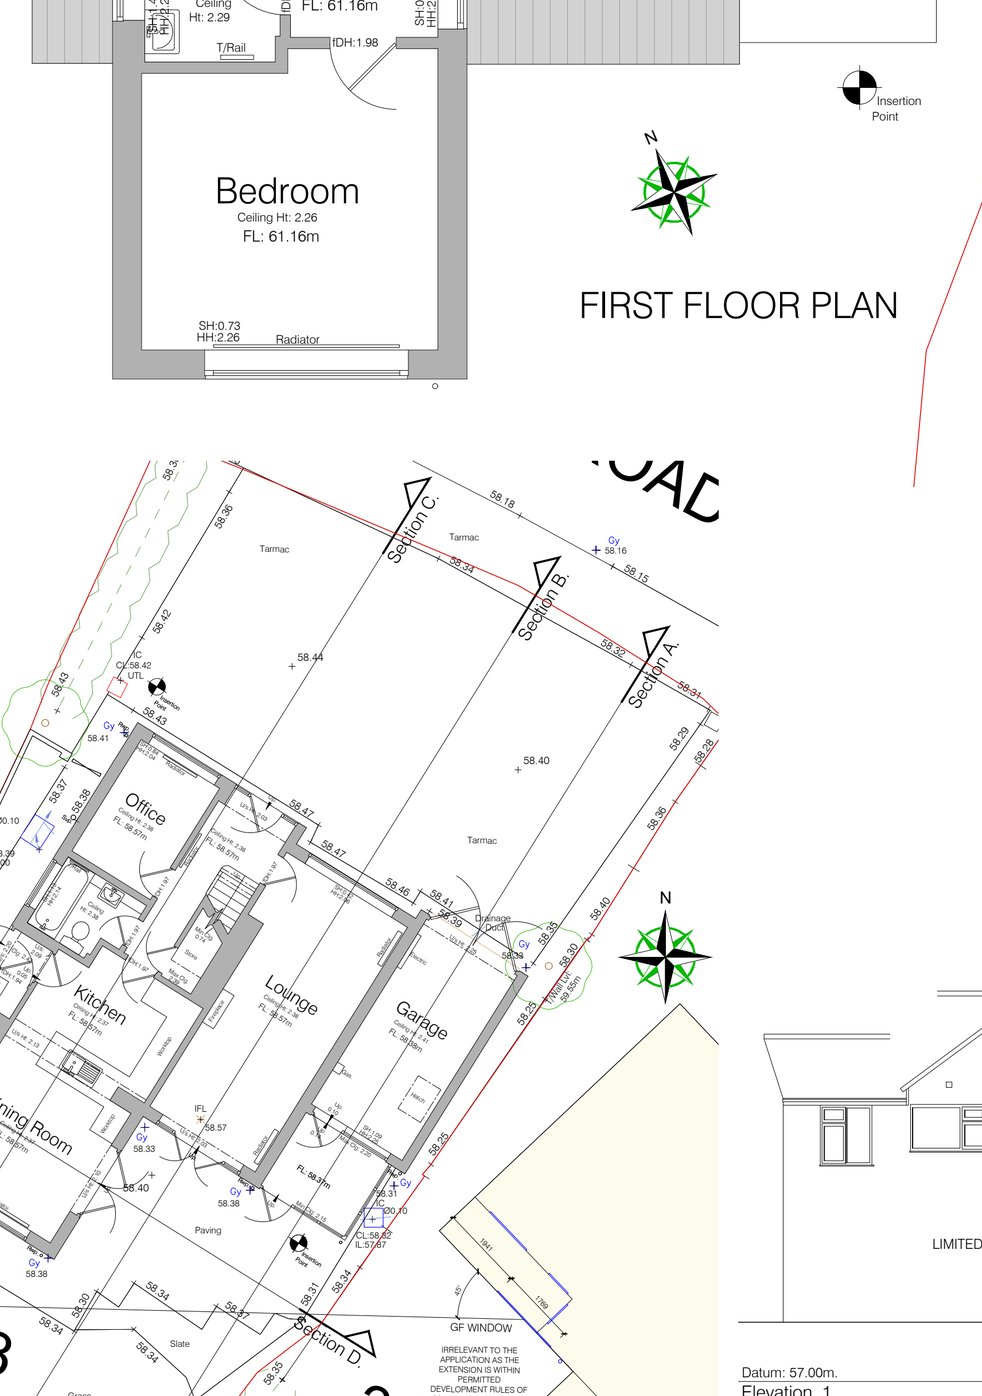



Datum: 57.00m.
Elevation 1.

ALL SQUARED OFF TO NO33 - SEE BLOCK PLAN FOR ORINTATION

Scale 1:100
0 1 2 3 4 5 10