EXISTING ELEVATIONS - TIMBER SUMMER HOUSE.

DWG. NO. 2206_005 SCALE. 1:50@A3

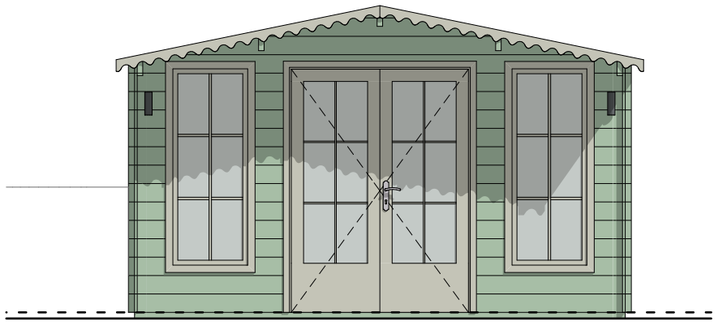

NORTH ELEVATION SH 1:50

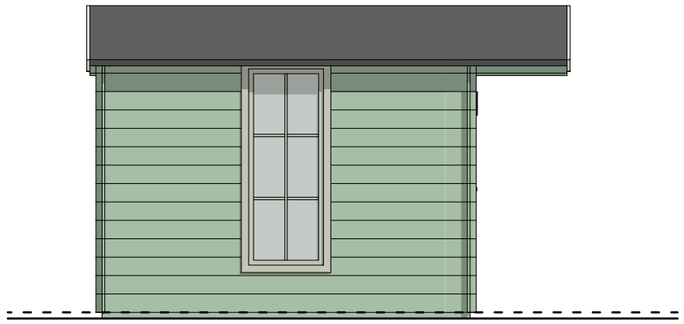

EAST ELEAVTION SH 1:50

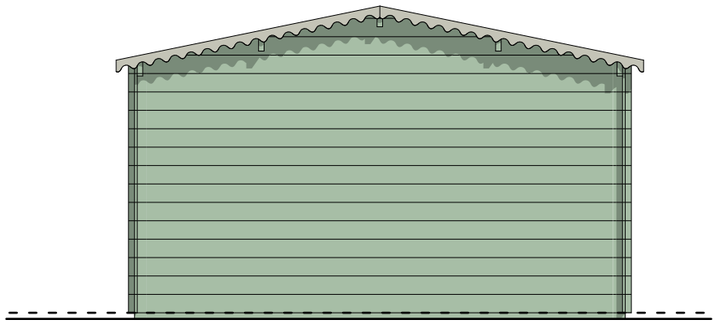

SOUTH ELEAVTION SH 1:50

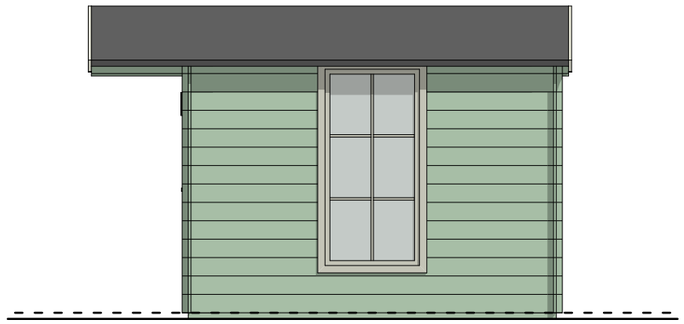

WEST ELEVATION SH 1:50

COPYRIGHT ©
This drawing is copyright and issued to you in confidence. It must not be copied, used or disclosed, in whole or in part, to third parties without our written permission. It remains the property of JERVIS DESIGN LIMITED, Registered office: Suite 10, Chester Court, Alfreton Rd, Derby DE21 4AB. Company registration number: 12978017, and must be returned on request.

DIMENSIONS NOTE:
All dimensions are in millimetres unless stated otherwise. If in doubt ask. Do not scale from this drawing.

SURVEY NOTE:
Drawing based on inherited information. All dimensions and levels to be checked prior to any work commencing on site.

GENERAL NOTES:
1. Any changes to the drawn drawing during construction should be recorded and reported to JERVIS DESIGN LIMITED immediately.
2. All works by the contractor must be carried out in a way such that all requirements under the heath and safety at work act are satisfied.
3. All work to be carried out in compliance with the requirements of the relevant statutory authorities and regulations.

0m 1 2 3 4

SCALE 1:100

0m 1 2

SCALE 1:50

Rev.	By.	Date.	Description.

Jervis DESIGN ARCHITECTS
01332 505238
jervisdesign.com

CLIENT.

Keith Layden

PROJECT.

Seven Oaks Farm, Rood Lane, Idridgehay, Belper DE56 2SS

DRAWING TITLE.

EXISTING ELEVATIONS - TIMBER SUMMER HOUSE

DATE PUBLISHED.	SHEET SIZE.	DRAWN BY.	SCALE.
22/03/2022	A3	PJ	1:50

STATUS.

PRELIMINARY

PROJECT NUMBER_DRAWING ID_REVISION.

2206_005