Title: Heage Windmill

Location Plan

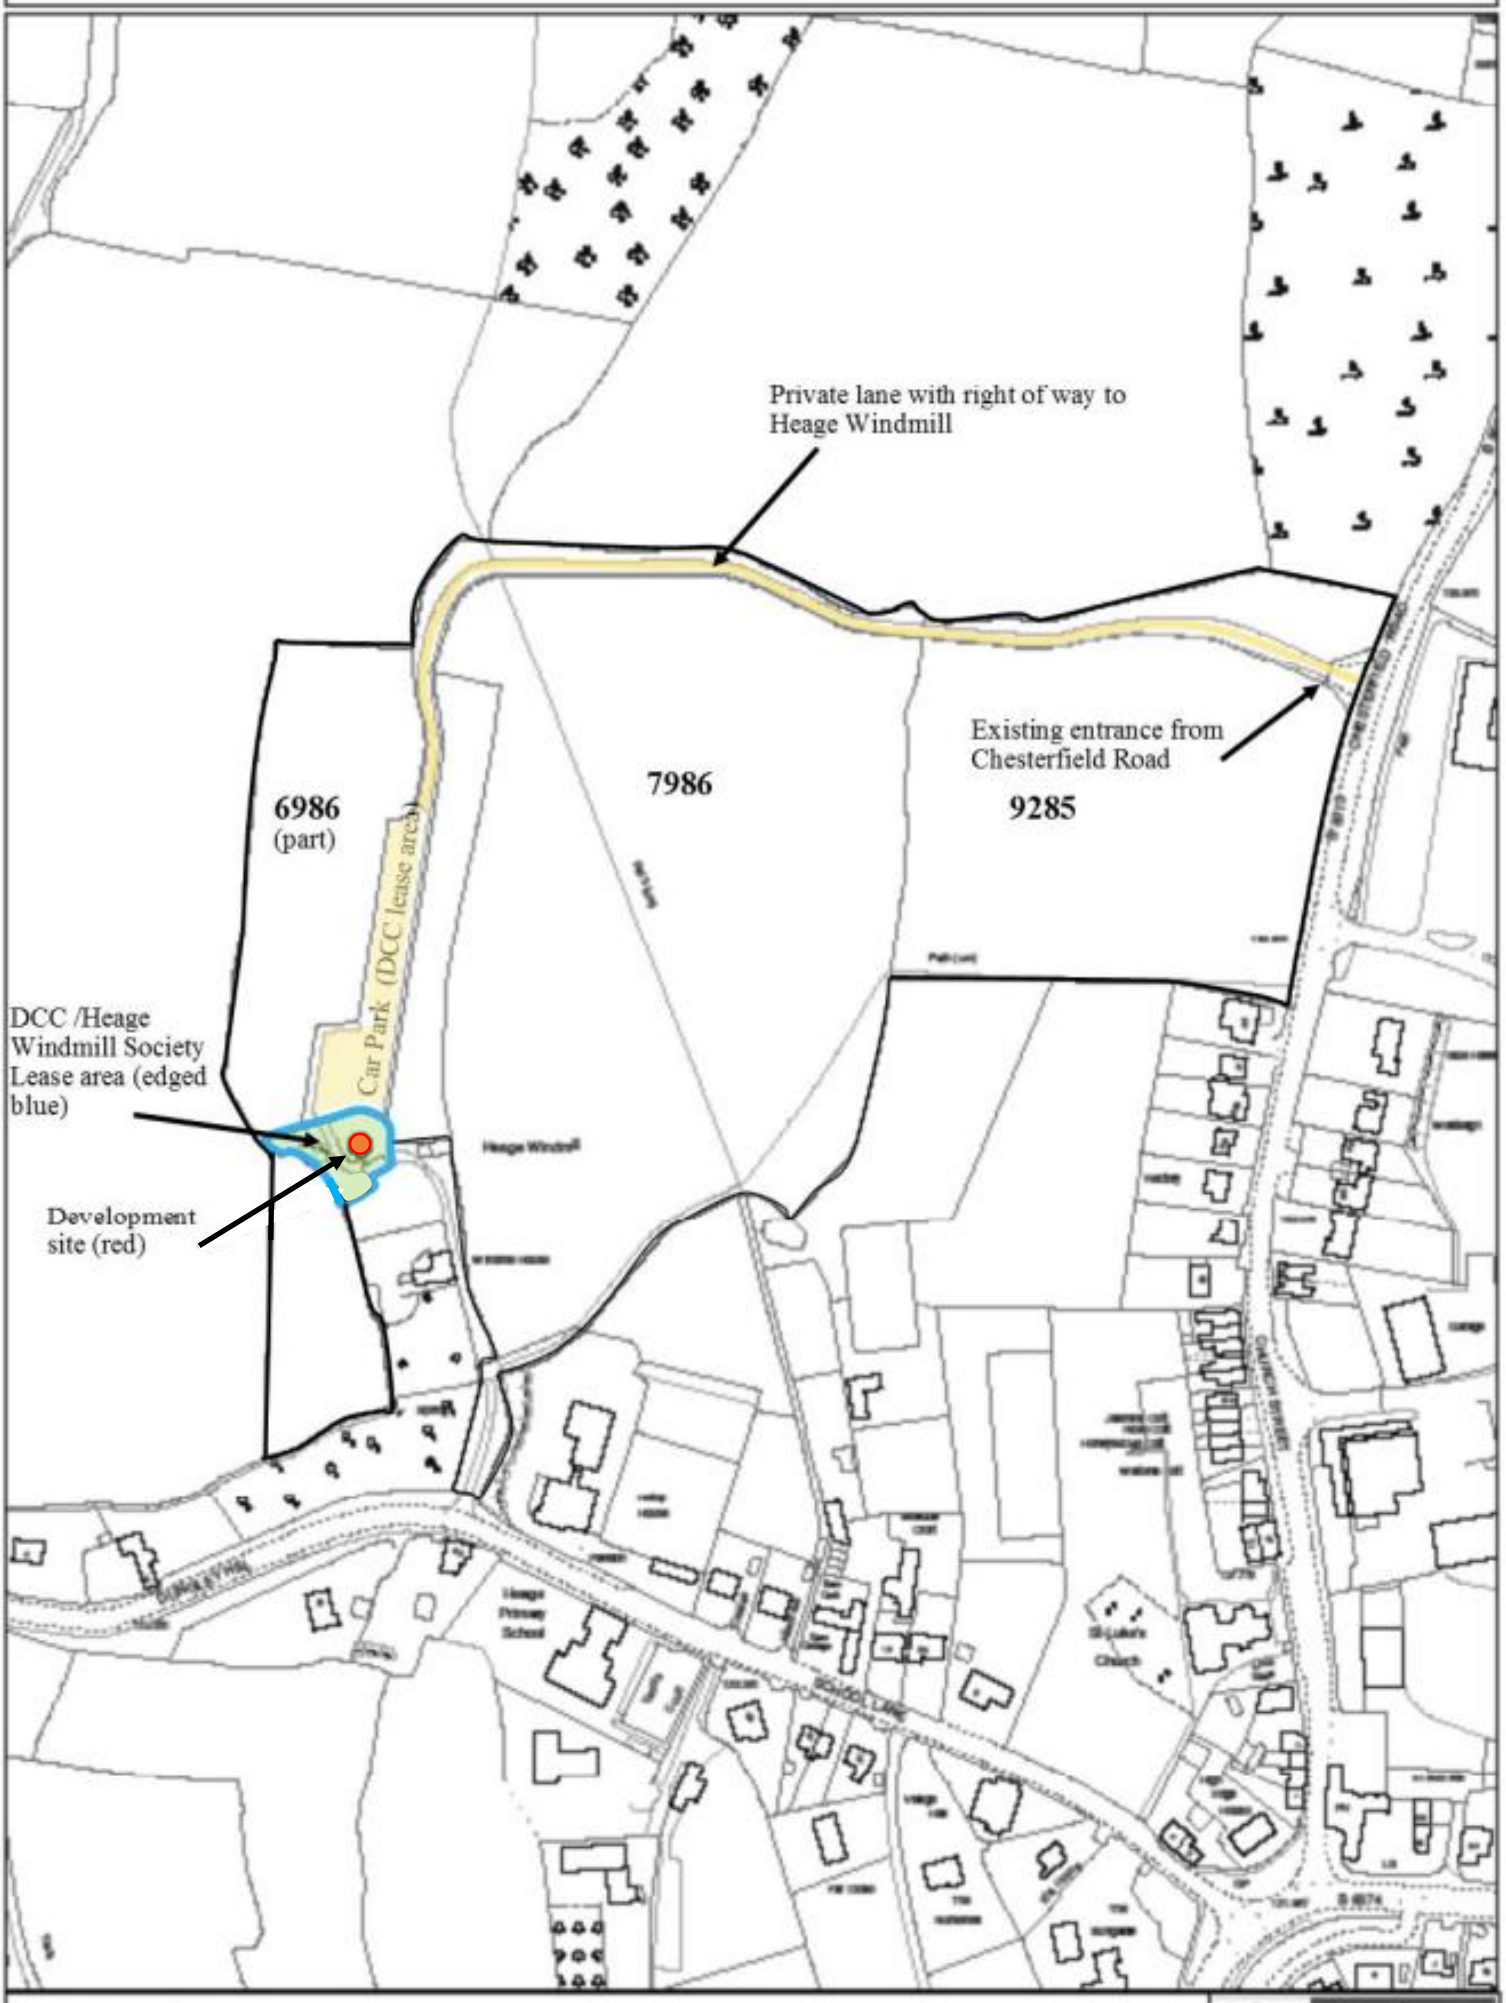

Scale - 1:2500 at A4

Reproduced from the Ordnance Survey mapping with the permission of the controller of Her Majesty's stationary office © Crown Copyright. Unauthorised reproduction infringes Crown Copyright and may lead to prosecution or civil proceedings. 100023251 2010