

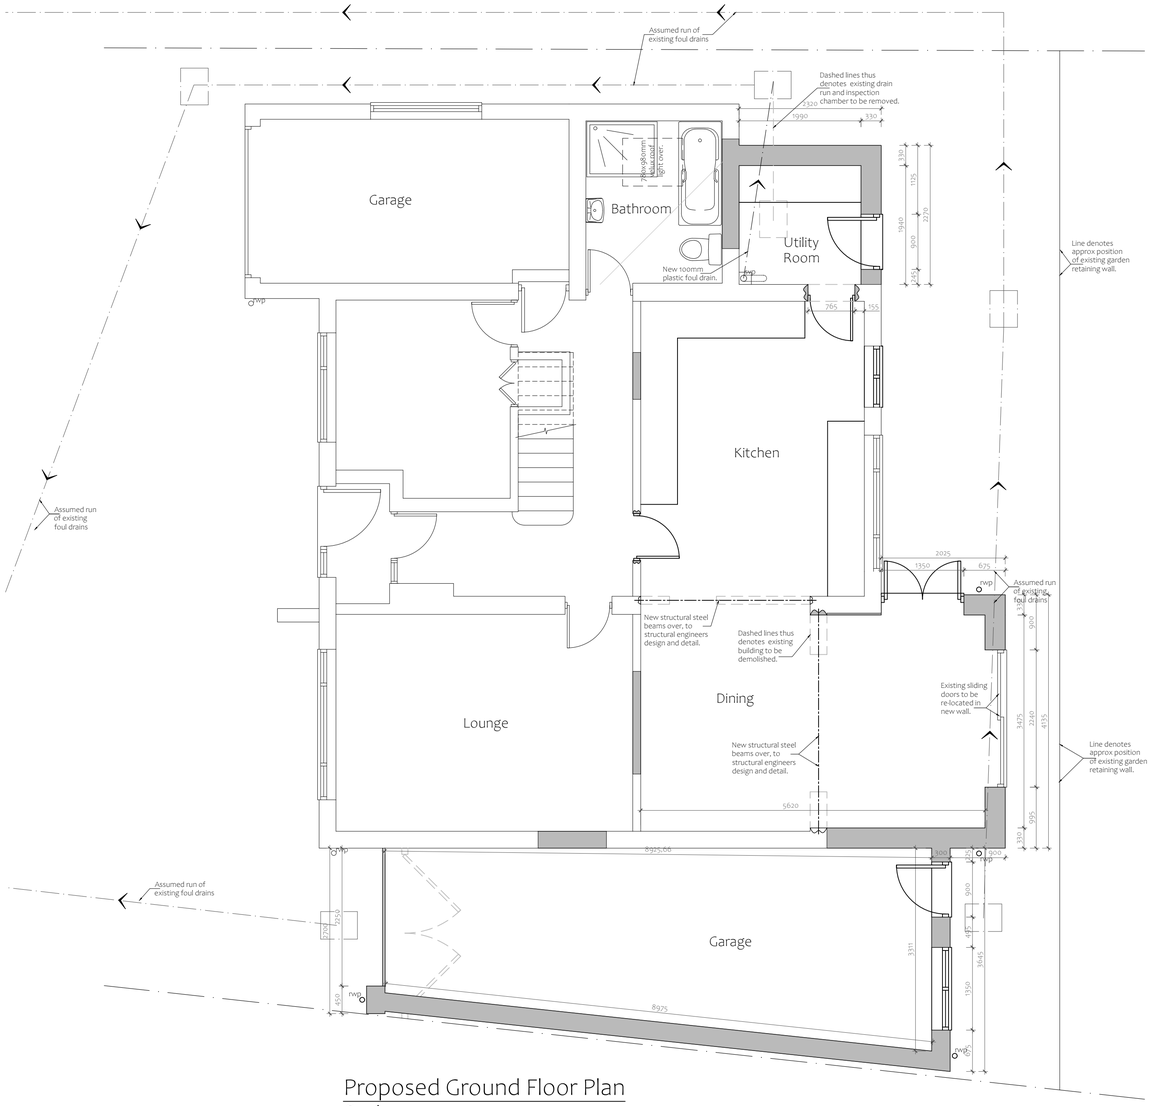


Proposed Ground Floor Plan
Scale 1: 50

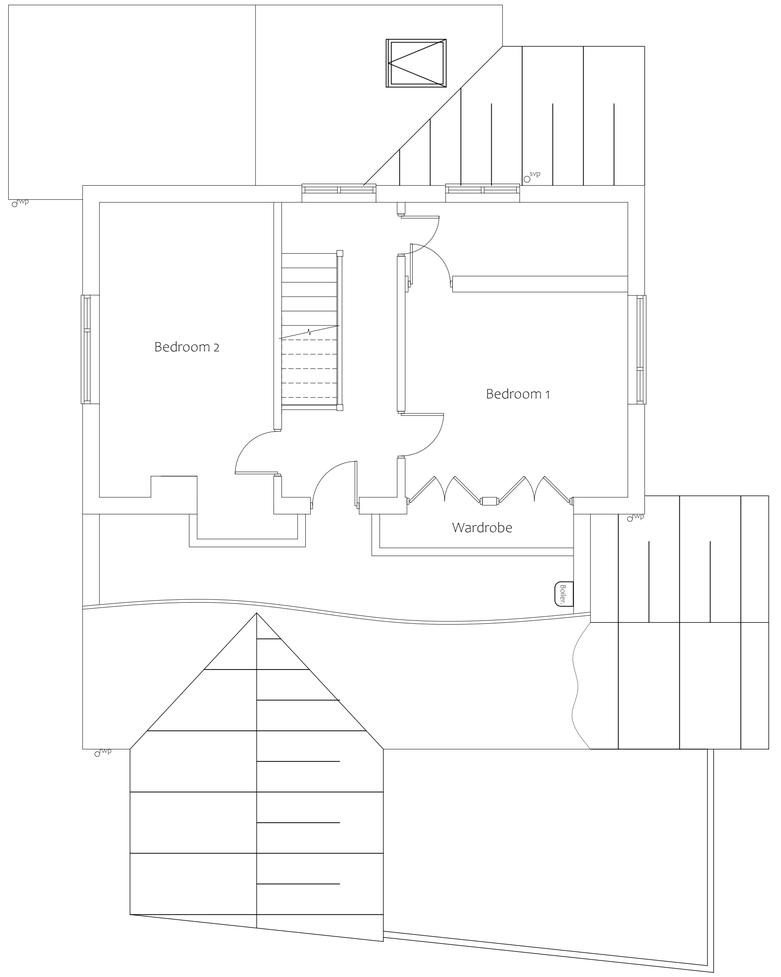

Proposed First Floor Plan
Scale 1: 50

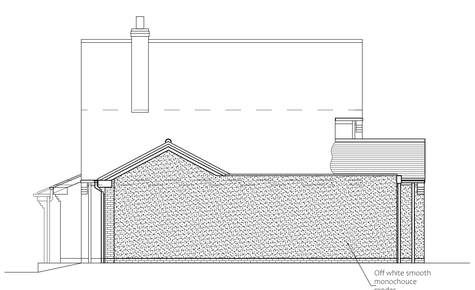

Proposed Side Elevation
Scale 1: 100 (South)



Proposed Rear Elevation
Scale 1: 100 (East)



Proposed Side Elevation
Scale 1: 100 (North)



Proposed Front Elevation
Scale 1: 100 (West)

DO NOT SCALE:
From this drawing all dimensions are in millimetres unless otherwise stated any discrepancies are to be reported to Lacey & Owen Architectural Services Ltd.

RELEVANT DRAWINGS:
This drawing is to be read in conjunction with all other relevant drawings and details

DRAWING COPYRIGHT:
This drawing and all other relevant drawings is the property of Lacey & Owen Architectural Services Ltd. and should not be copied or altered in any way without prior consent

PLANNING ISSUE

Rev	By	Date	Details
D	MO	30/03/22	External materials amended
C	MO	27/09/21	Drainage added. Planning Issue
B	MO	23/09/21	Revised following client comment
A	MO	10/09/21	Revised following client comment

PROPOSED
Single Storey Side and Rear Extensions

LOCATION
21 Horseley Road
Kilburn
DE56 0NE

CLIENT
Graham and Sandy Sturgess

DRAWING TITLE
Details as Proposed

Drawn By	Date	Dwg.No	Rev
MO	August 2021	KJ3302/02	D

SCALES @ A1: 1:50 1:100

139 Bath Street
Ilkeston
Derbyshire
DE7 8AS
LACEY & OWEN
ARCHITECTURAL SERVICES LTD
T: 0115 944 5138
E: enquiry@laceyandowen.co.uk
www.laceyandowen.co.uk
CIAT REGISTERED PRACTICE