

Notes:
Copyright:This drawing is the property of Home Extension Plans & must not be reproduced wholly or in part, nor the information therein disclosed to a third party, without the written consent of the owners.




Front Elevation

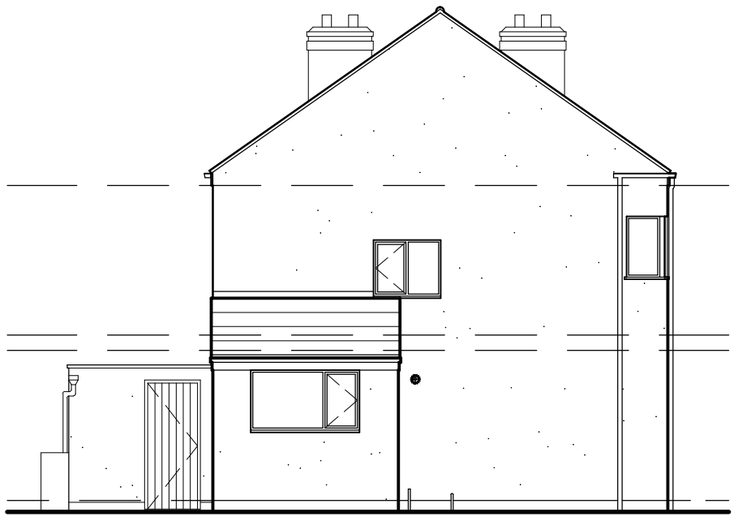

Side Elevation facing 19 Northfield

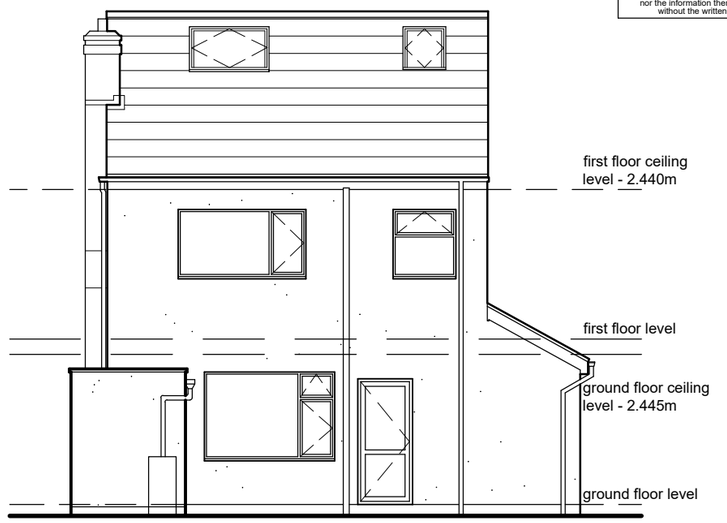


Rear Elevation

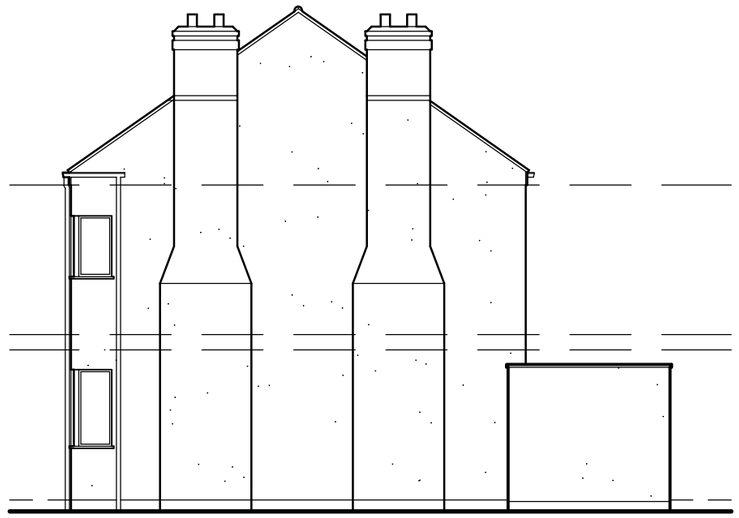

Side Elevation facing 'Tolcarne' Northfield

Scale 1:100

0 1 2 3 4 5 10

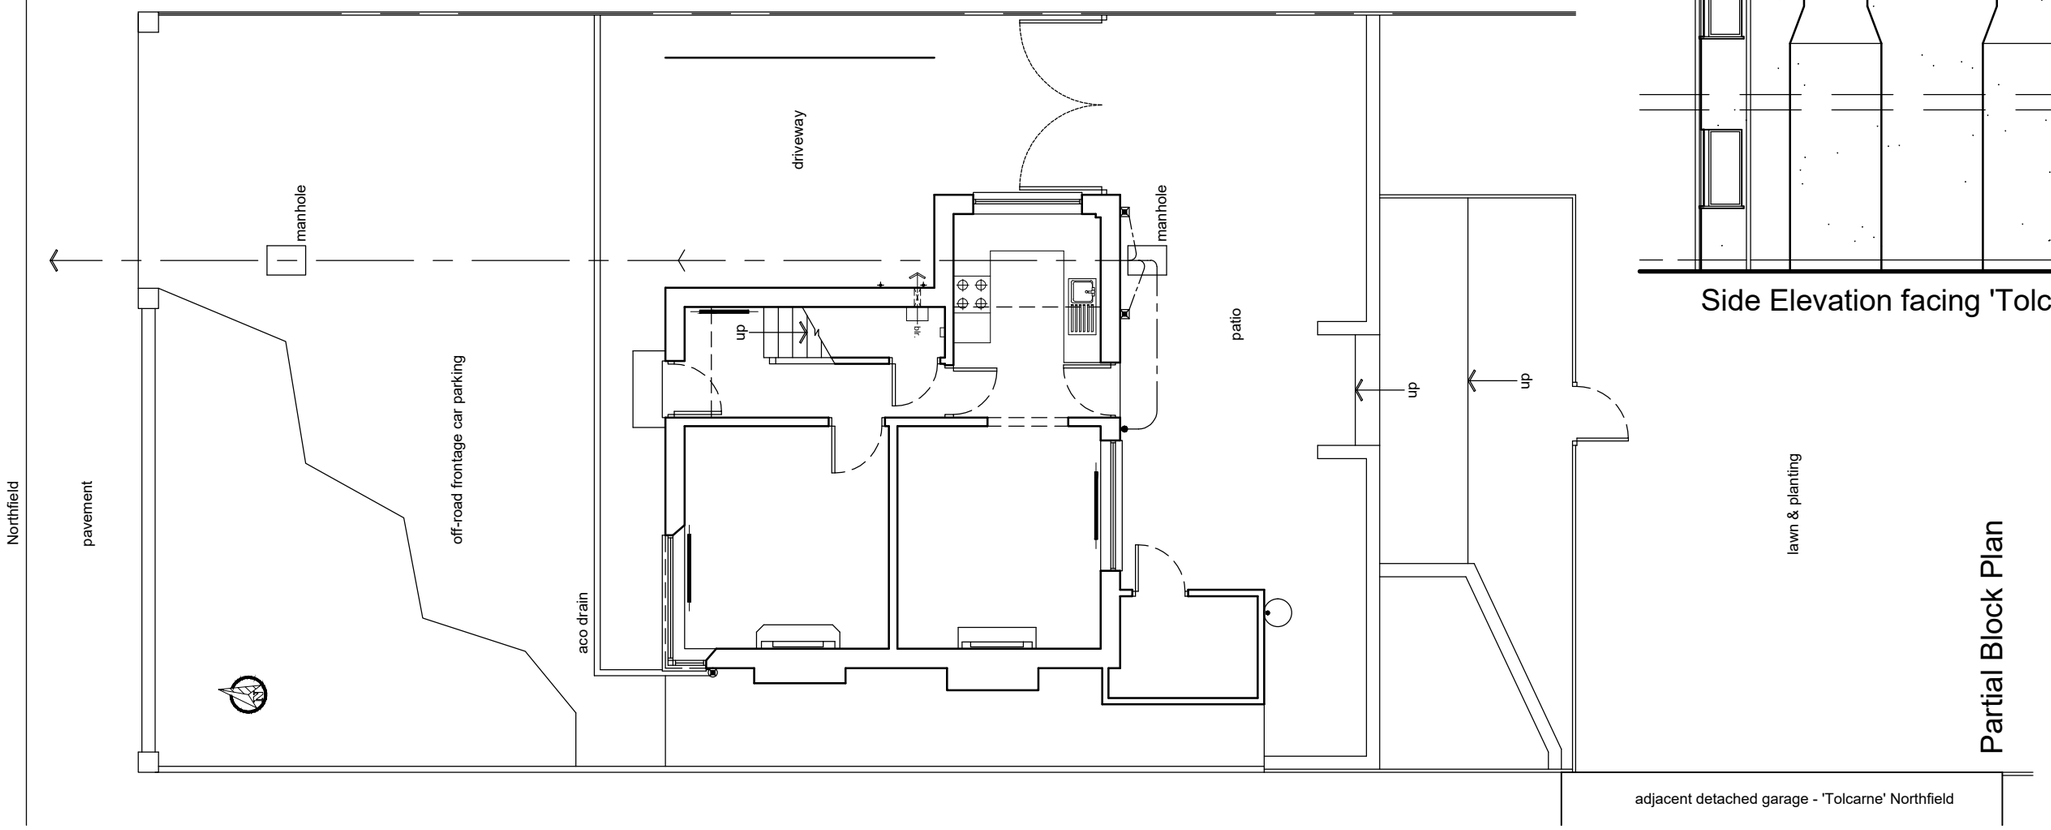

Partial Block Plan

Revisions:
-

Home Extension Plans
Architectural Technology Design Professionals
Corner House, Suite 5a-5c, 2 / 4 Albert Road,
Ripley, Derbyshire, DE5 3FZ.
Tel: 0739 800 99 79. Facebook: homeextensionplans
E: homeextensionplans@outlook.com

Project Title:
Proposed 2-Storey Side & Single Storey Rear Extension to 18 Northfield, Kilburn, Belper, Derbyshire, DE56 0LW.

Client: Mr. M. Bateman.

Drawing Title:
Existing Block Plan & Elevations.

Drawing Status: Planning Application
Drawn by: RpB
Date: March 2022
Paper Size: A3
Scale: 1:100
Drawing Number: 1049 / 002
Status Revision: -