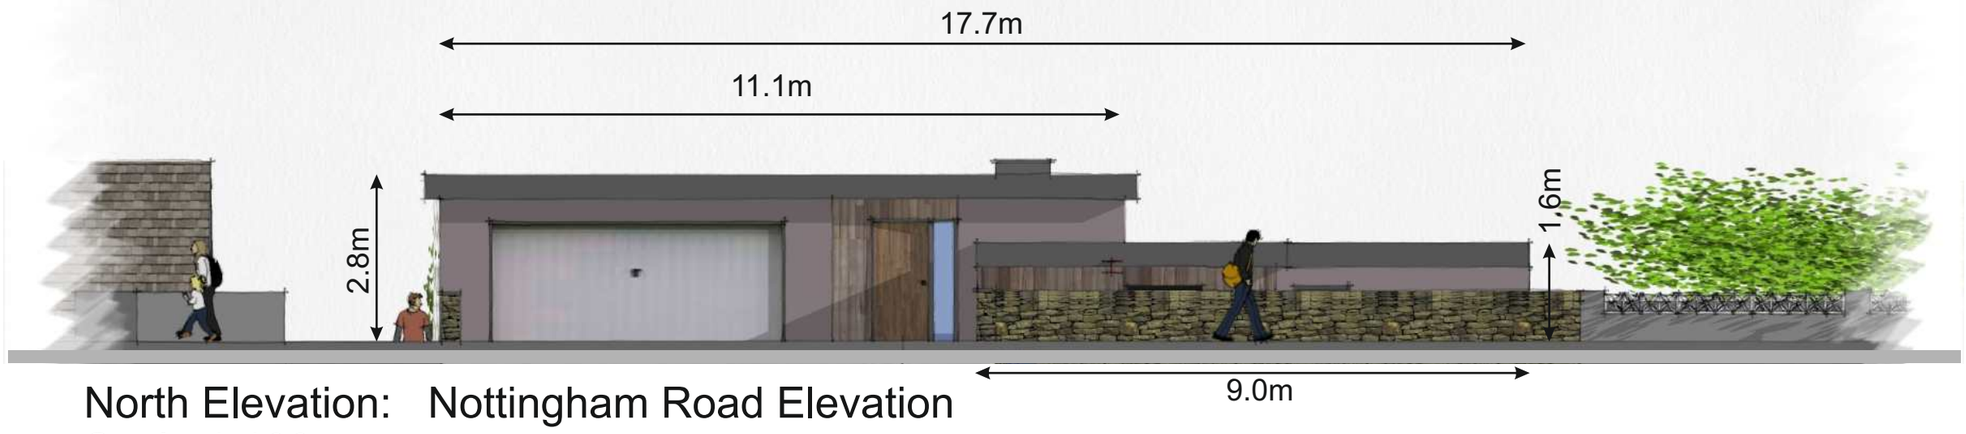

North Elevation: Nottingham Road Elevation
Scale 1:100

South Elevation (View from the Coppice Brook)
Scale 1:100

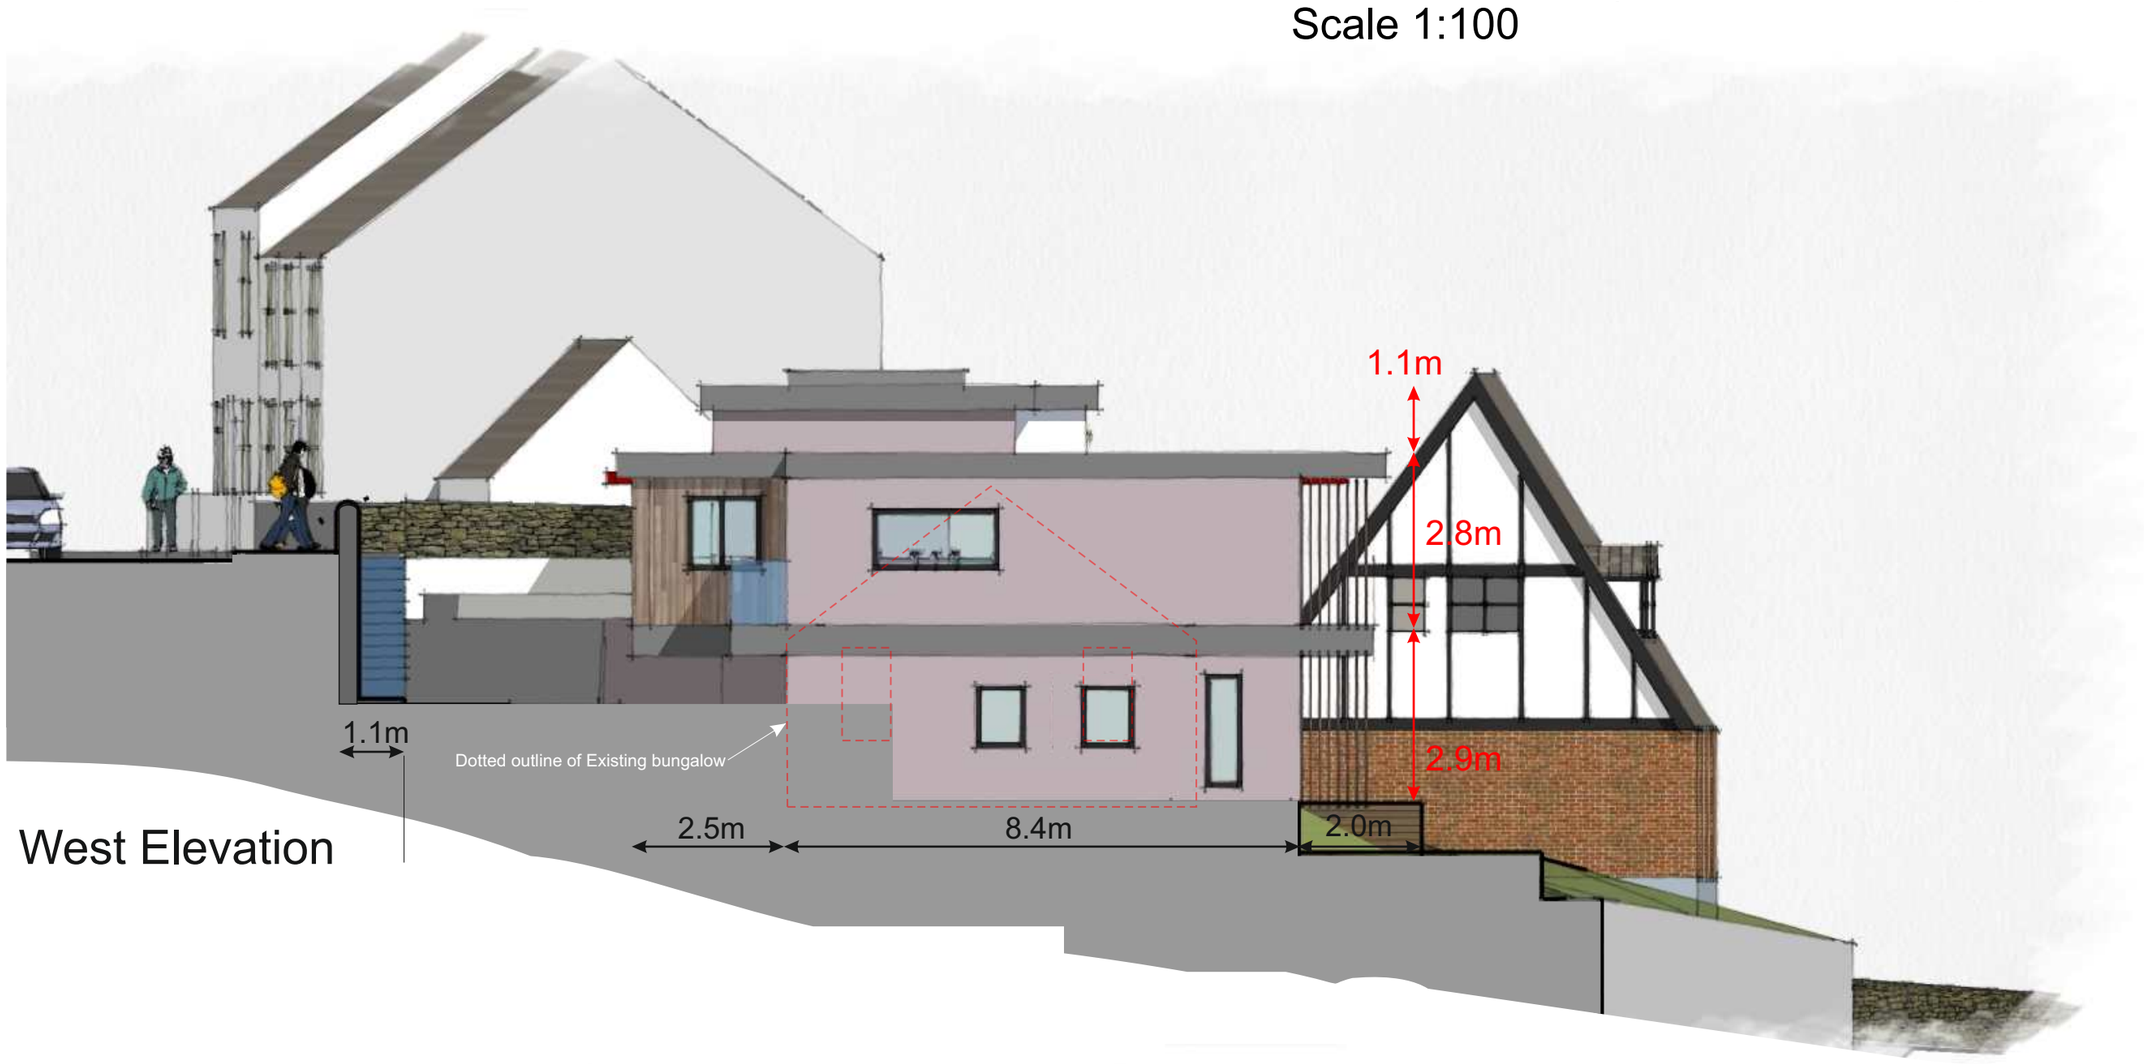

West Elevation



East Elevation

Revision '0' - 09/03/22
Issued for CLIENT APPROVAL
Revision 'A' - 30/03/22
Existing bungalow walls to be retained better indicated

Project: 83 Nottingham Road, Belper. DE56 1JH		
Client: M.Cooper		
Title: Proposed elevation dimensions		
Scale: 1:100 @A2	Inception: Feb 2022	Drawn: DG
Job: C1028A	Dwg No: P03	Rev: A

DAVID GUY
ARCHITECTURAL SERVICES
www.dg4design.co.uk
e: info@dg4design.co.uk
9 Chesterfield Road, Belper. DE56 1FD Mobile 07979 542199