
DO NOT SCALE - Use only written dimensions. All dimension must be verified prior to the works being put into hand and any discrepancies reported to the originator.

This drawing is copyright and shall not be reproduced not used for any other purpose without the written permission of Parker Liddle Architecture.

This drawing must be read in conjunction with all other related drawings and it is the contractors responsibility to ensure full compliance with the Building Regulations.

Drawing to be used only as described in the drawing status below

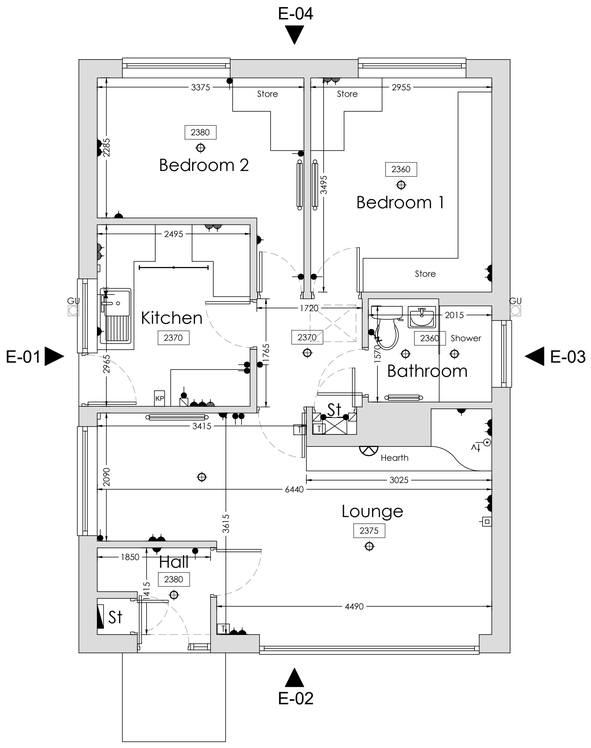


Ground Floor Plan
as EXISTING Scale 1:50




Side Elevation 01
as EXISTING Scale 1:50




Front Elevation 02
as EXISTING Scale 1:50

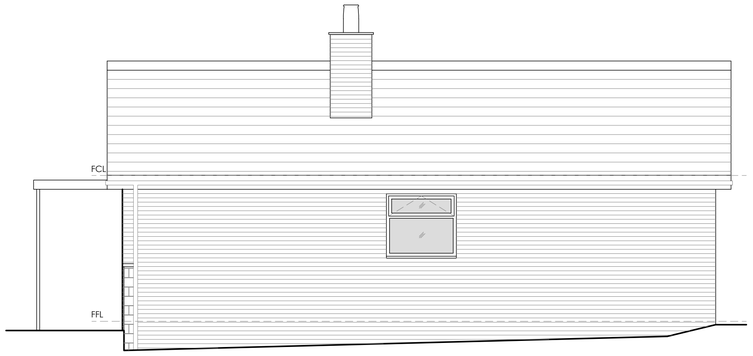

Side Elevation 03
as EXISTING Scale 1:50

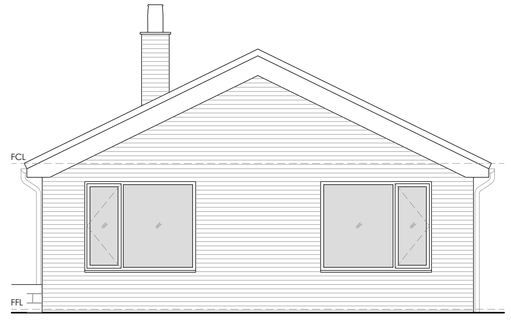

Rear Elevation 04
as EXISTING Scale 1:50

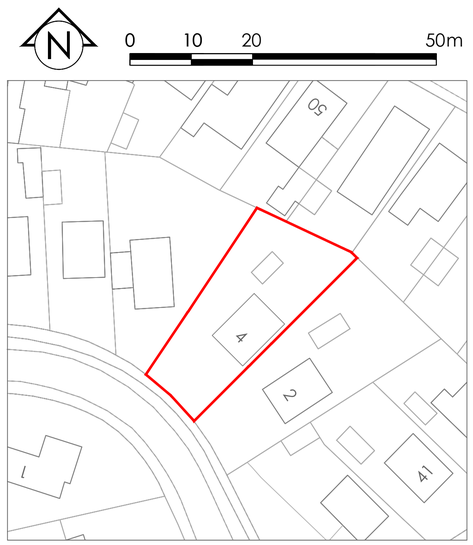

Block Plan
as EXISTING 1:500

Rev B - 7.3.22 - Amendments for building regs and planning issue
Rev A - 25.02.22 - KB - Drawing retitled as 'Demolition and New Build'.

STATUS:	Planning		
DWG NO:	1042-01	REVISION:	B
CLIENT:	Hyde		
PROJECT:	4 Millersdale Close, Belper, Derby, DE56 1UE		
TITLE:	Demolition and New Build Plans and Elevations as EXISTING		
DRAWN BY:	KB	PAPER SIZE:	A1
SCALE:	1:50	DATE:	25.02.22

PARKER LIDDLE
ARCHITECTURE
1 HERITAGE BUSINESS CENTRE
DERBY ROAD, BELPER, DE56 1SW
Tel: 01773 292009
plarchitecture.co.uk / mail@plarchitecture.co.uk