

FRONT ELEVATION.

SCALE : 1 : 100



L.H. SIDE ELEVATION.

SCALE : 1 : 100




REAR ELEVATION.

SCALE : 1 : 100




R.H. SIDE ELEVATION.

SCALE : 1 : 100

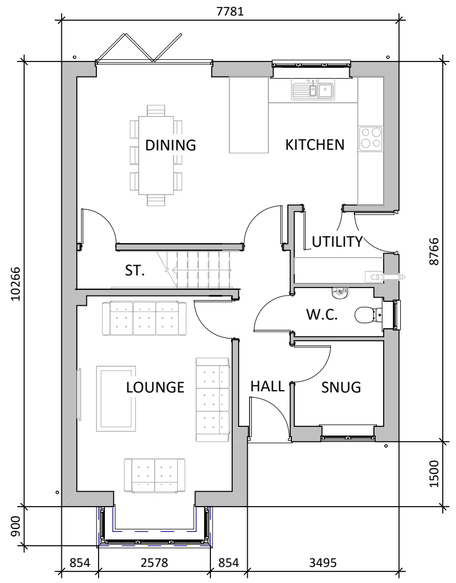


GROUND FLOOR PLAN

SCALE : 1 : 100

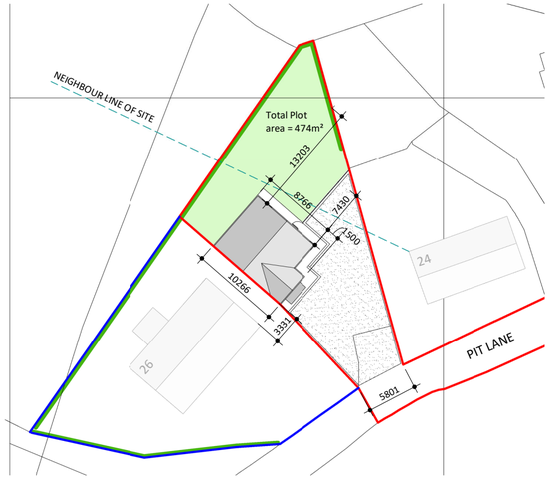

BLOCK PLAN


SCALE : 1 : 500

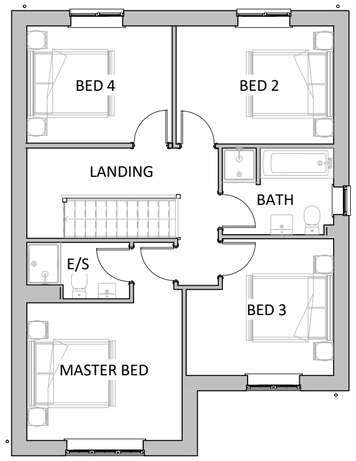

FIRST FLOOR PLAN.

SCALE : 1 : 100



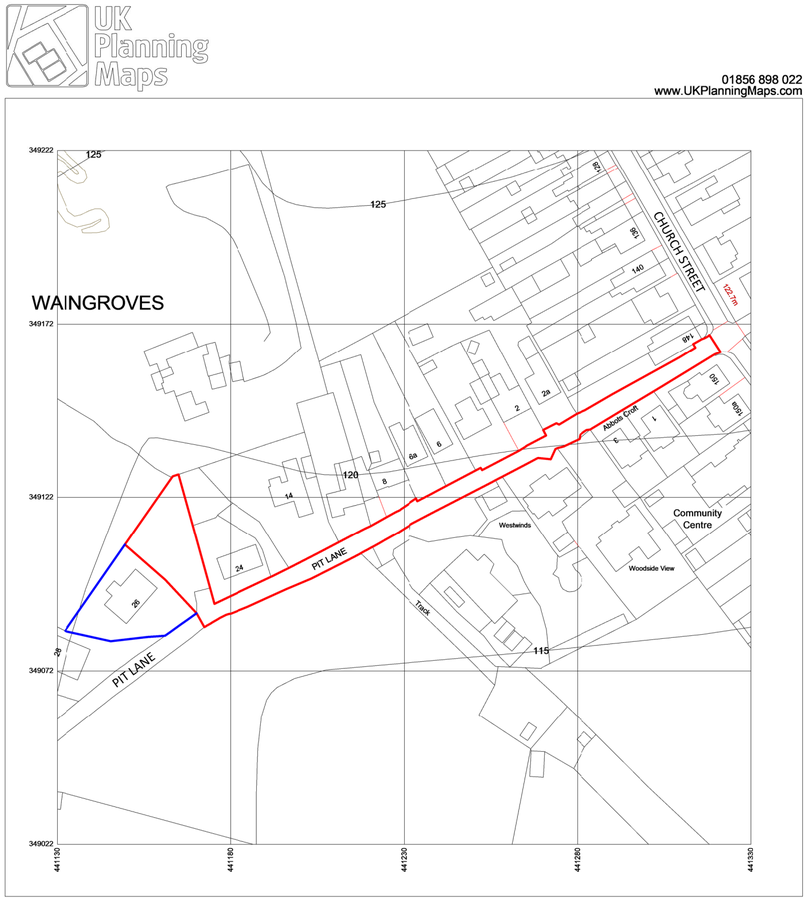

Produced on 31 March 2022 from the Ordnance Survey National Geographic Database and incorporating surveyed revision available at this date.
This map shows the area bounded by 441130 349022,441330 349022,441330 349222,441130 349222,441130 349022
Reproduction in whole or part is prohibited without the prior permission of Ordnance Survey.
Crown copyright 2022. Supplied by copla ltd trading as UKPlanningMaps.com a licensed Ordnance Survey partner (100054135).
Data licence expires 13 February 2023. Unique plan reference: v4sl/752049/1017591

10 0 10 20 30 40 50

LOCATION PLAN

SCALE : 1 : 1250

Project Title	Drawing Title	Scale	Drawn By	Date
LAND OFF PIT LANE WAINGROVES RIPLEY	NEW DWELLING - PLANNING DRAWING	As indicated	J.W.	APR 22

Drawing No. JW-PL-001 | Revision

CONTRACTORS MUST CHECK ALL DIMENSIONS ON SITE. ONLY FIGURED DIMENSIONS TO BE WORKED FROM DISCREPANCIES MUST BE REPORTED TO THE DESIGN OFFICE BEFORE PROCEEDING

ORIGINAL SHEET SIZE A2 - DO NOT SCALE FROM THIS DRAWING