THIS DRAWING IS THE PROPERTY OF TDR DESIGN SERVICES LIMITED. COPYRIGHT IS RESERVED AND IS ISSUED ON THE CONDITION THAT IT IS NOT COPIED, REPRODUCED OR DISCLOSED, EITHER WHOLLY OR IN PART WITHOUT WRITTEN PERMISSION FROM TDR DESIGN SERVICES.


DO NOT SCALE OFF THIS DRAWING. ALL DIMENSIONS AND SETTING-OUT TO BE VERIFIED ON SITE BY THE CONTRACTOR. IF IN DOUBT, CONTACT THE ORIGINATOR FOR CLARIFICATION.

ALL WORK TO BE CARRIED OUT IN ACCORDANCE WITH CURRENT BS/EN STANDARDS AND CODES OF PRACTICE.


DRAWING NOTES




PROPOSED ELEVATION A
SCALE 1:100 @A1

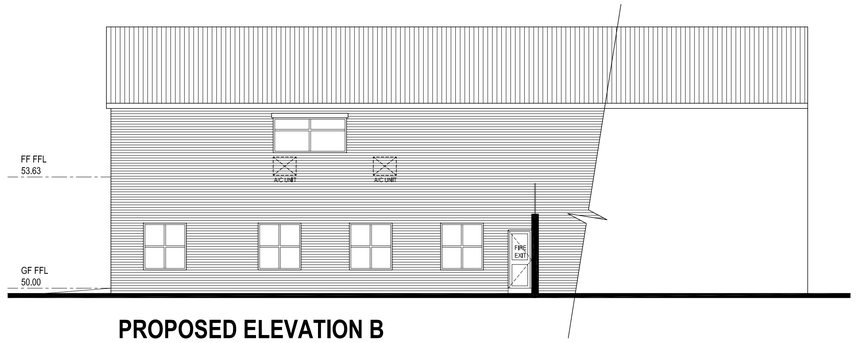


PROPOSED ELEVATION B
SCALE 1:100 @A1

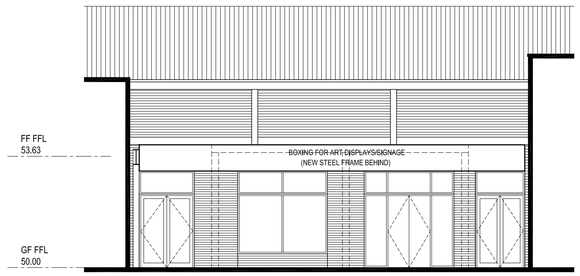

PROPOSED ELEVATION C
SCALE 1:100 @A1

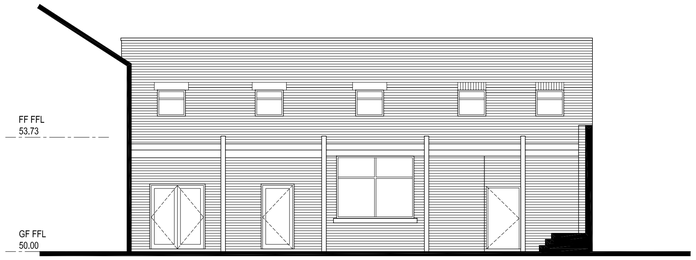


PROPOSED ELEVATION D
SCALE 1:100 @A1

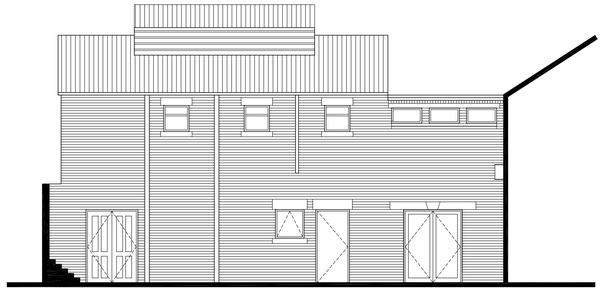

PROPOSED ELEVATION E
SCALE 1:100 @A1



PROPOSED ELEVATION F
SCALE 1:100 @A1

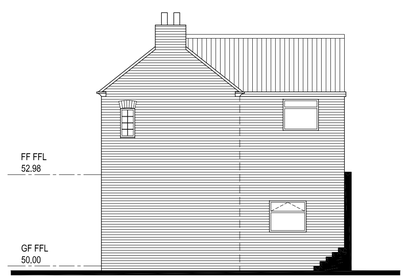

PROPOSED ELEVATION G
SCALE 1:100 @A1



PROPOSED ELEVATION H
SCALE 1:100 @A1



REVISION	DATE	DESCRIPTION	DRAWN	CHECKED
004	11/03/22	Bin store and fire exit added (Proposed Elevation A).	SP	GP
003	21/07/21	Window added to existing stairwell, Elevation A.	SP	GP
002	19/07/21	Scheme amendments.	SP	GP
001	12/07/21	Initial drawing Issue.	SP	GP

DRAWING STATUS
PLANNING APPLICATION

TDR DESIGN SERVICES
THE OLD COTTAGE
MAIN STREET
KIRK IRETON
DERBYSHIRE DE4 3JS
T: 01335 372 912
M: 07970 422 050
E: info@tdr-design-services.com
W: www.tdr-design-services.com

CLIENT
Firestone Investments Ltd

PROJECT TITLE
Proposed Mixed-use Scheme
Harvey's Site, King Street, Belper

DRAWING TITLE
Proposed Elevations

PROJECT NUMBER	DRAWING NUMBER	REVISION
22012-01	01-302	004

SCALE	DRAWN BY	CHECKED BY	DATE
1:100 @A1	SP	GP	12/07/21

COPYRIGHT © TDR DESIGN SERVICES LIMITED 2021, ALL RIGHTS RESERVED.