
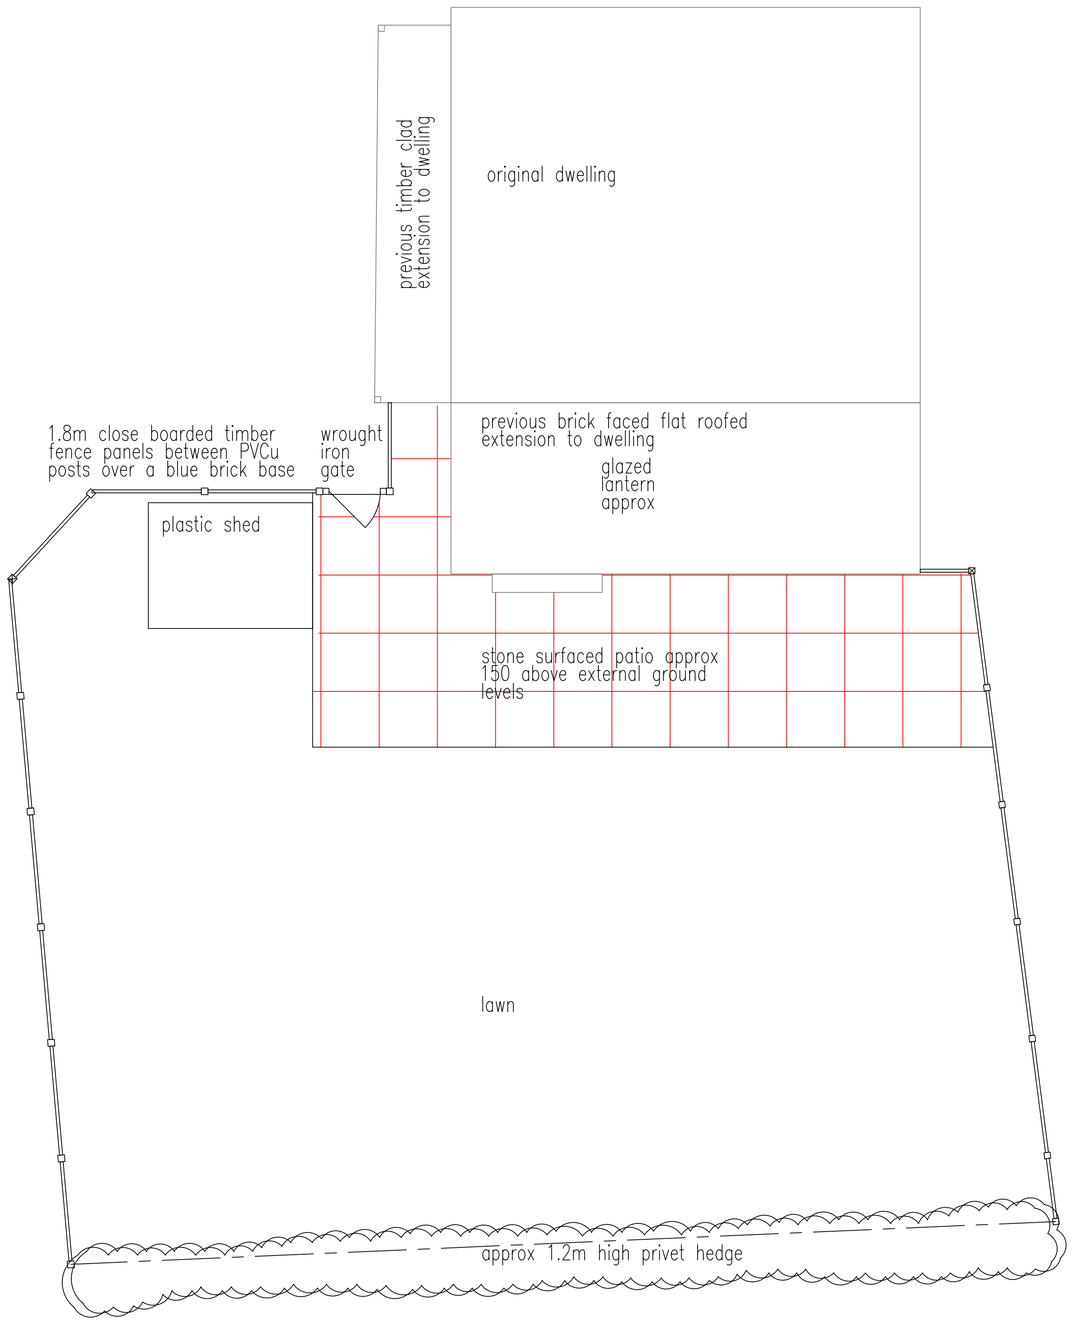


GROUND FLOOR PART PLAN SCALE 1:50

0 10m

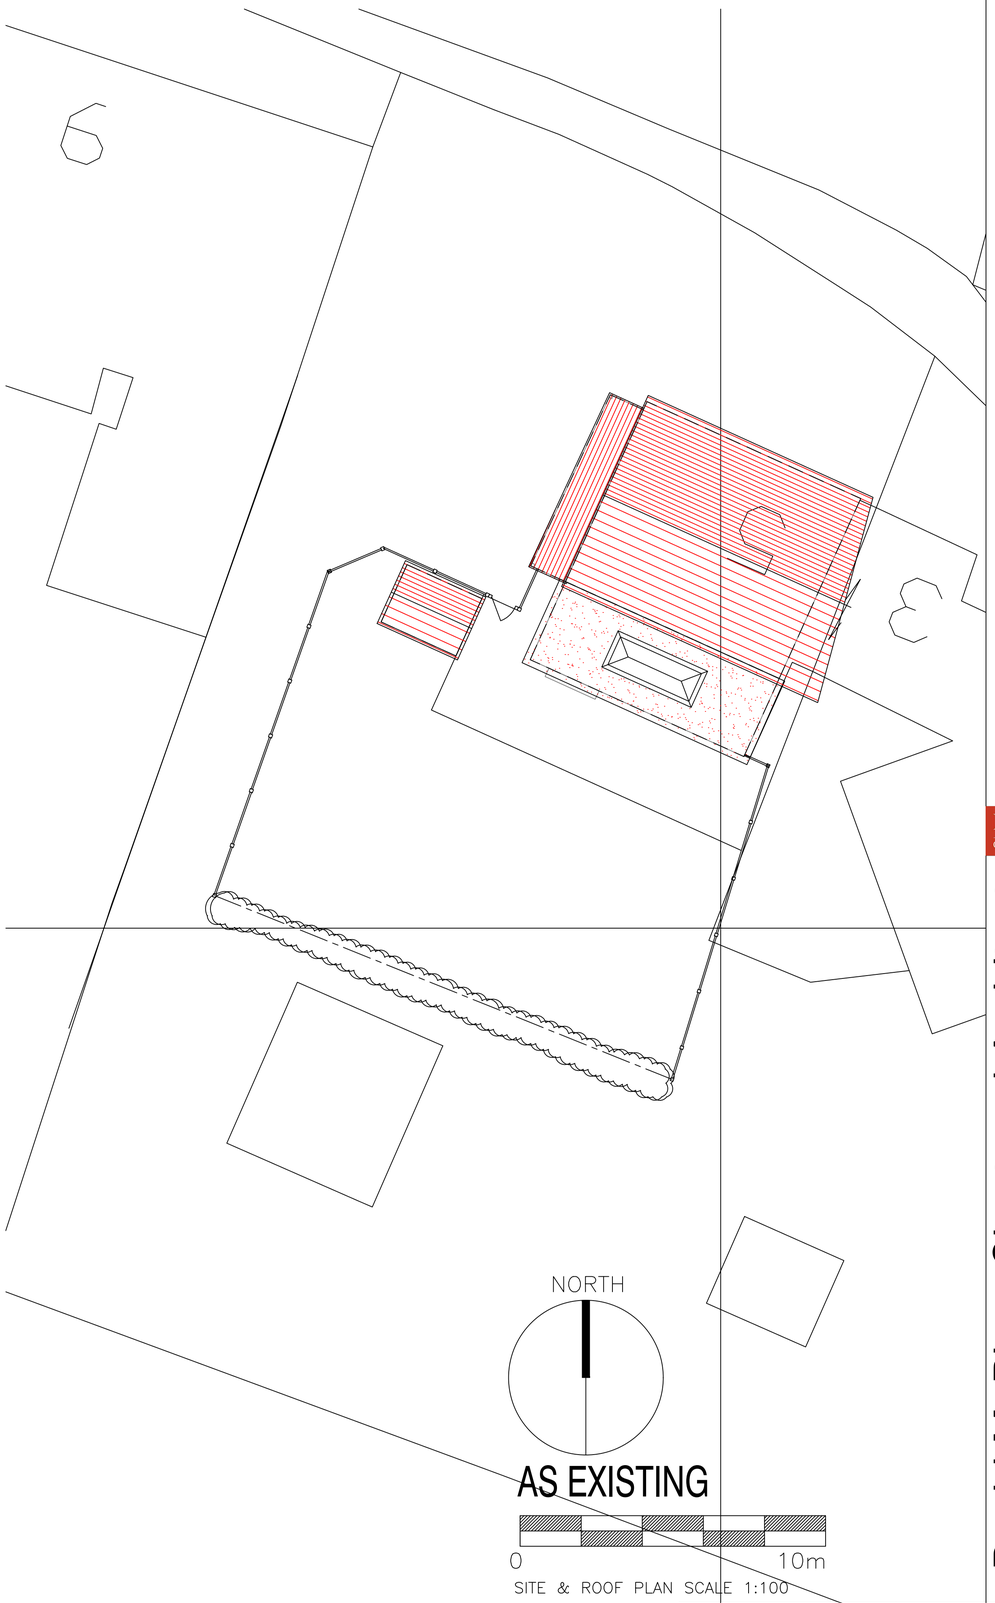

AS EXISTING

0 10m

SITE & ROOF PLAN SCALE 1:100

AMENDENTS

RIBA Chartered Practice

David McPhee Chartered Architect
1 Rutland Drive Mickleover Derby DE3 9FW Tel- 01332 988279 E mail- dave@davidmcpheearchitect.co.uk

PROJECT NAME Ancillary Building Within Curtilage of Dwelling 5 Main Street Horsley Woodhouse			JOB NO. DMA22-002
DRAWING TITLE Survey as Existing Existing Plan.			DWG NO. EX 81 01
SCALE 1:50	DRAWN BY DM	DATE 25/03/22	REV. -

This drawing is copyright. Contractor must check all dimensions on site, working only from grid & figure dimensions.
Any discrepancies are to be reported to the designer before work commences.