
RIBA
Chartered Practice


David McPhee Chartered Architect

1 Rutland Drive Mickleover Derby DE3 9FW Tel- 01332 988279 E mail- dave@davidmcpheearchitect.co.uk

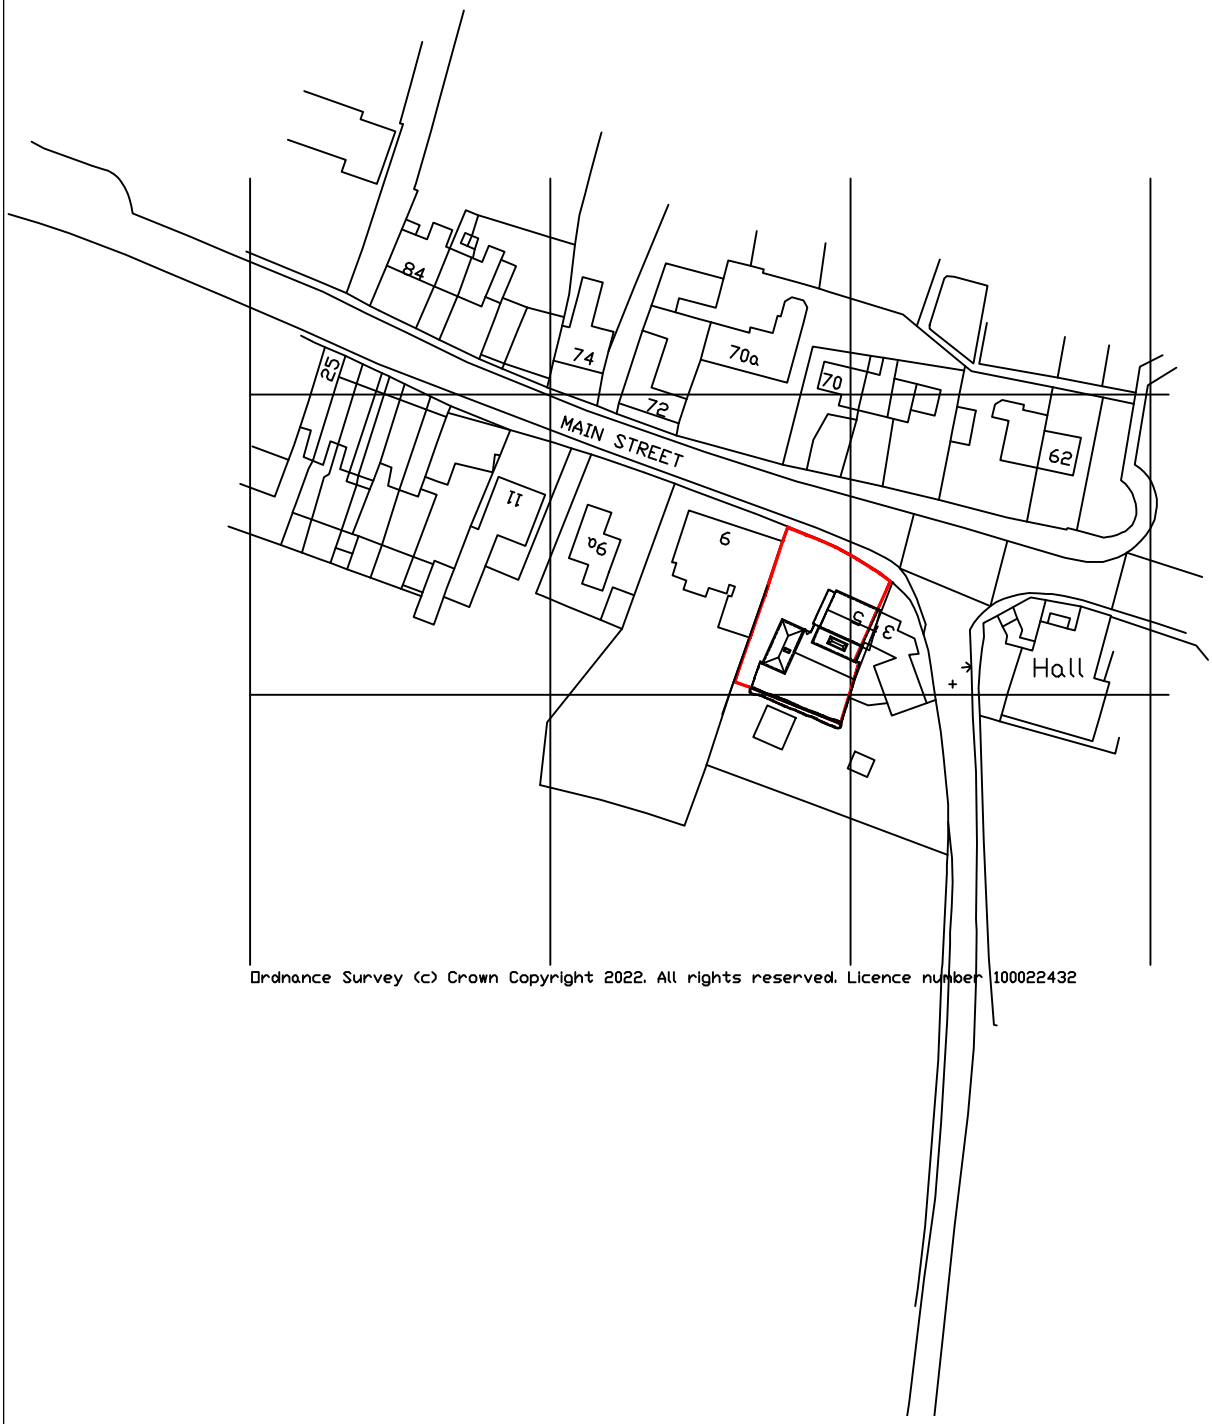

Ordnance Survey (c) Crown Copyright 2022. All rights reserved. Licence number 100022432

SITE LOCATION PLAN SCALE 1:1250
Area of site edged RED is 504M2 approx.

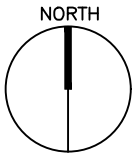



AMENDENTS
A- design development following client e-mail comments 29 03 22 DM 29 03 22

PROJECT NAME Ancillary Building Within Curtilage of Dwelling 5 Main Street Horsley Woodhouse			JOB NO. DMA22-002
DRAWING TITLE Scheme Design 01 Location Plan as Proposed.			DWG NO. SK 81 02
SCALE 1:1250	DRAWN BY DMcPhee	DATE 29/03/22	REV. A

This drawing is copyright
Contractor must check all dimensions on site, working only from grid & figure dimensions.
Any discrepancies are to be reported to the designer before work commences.