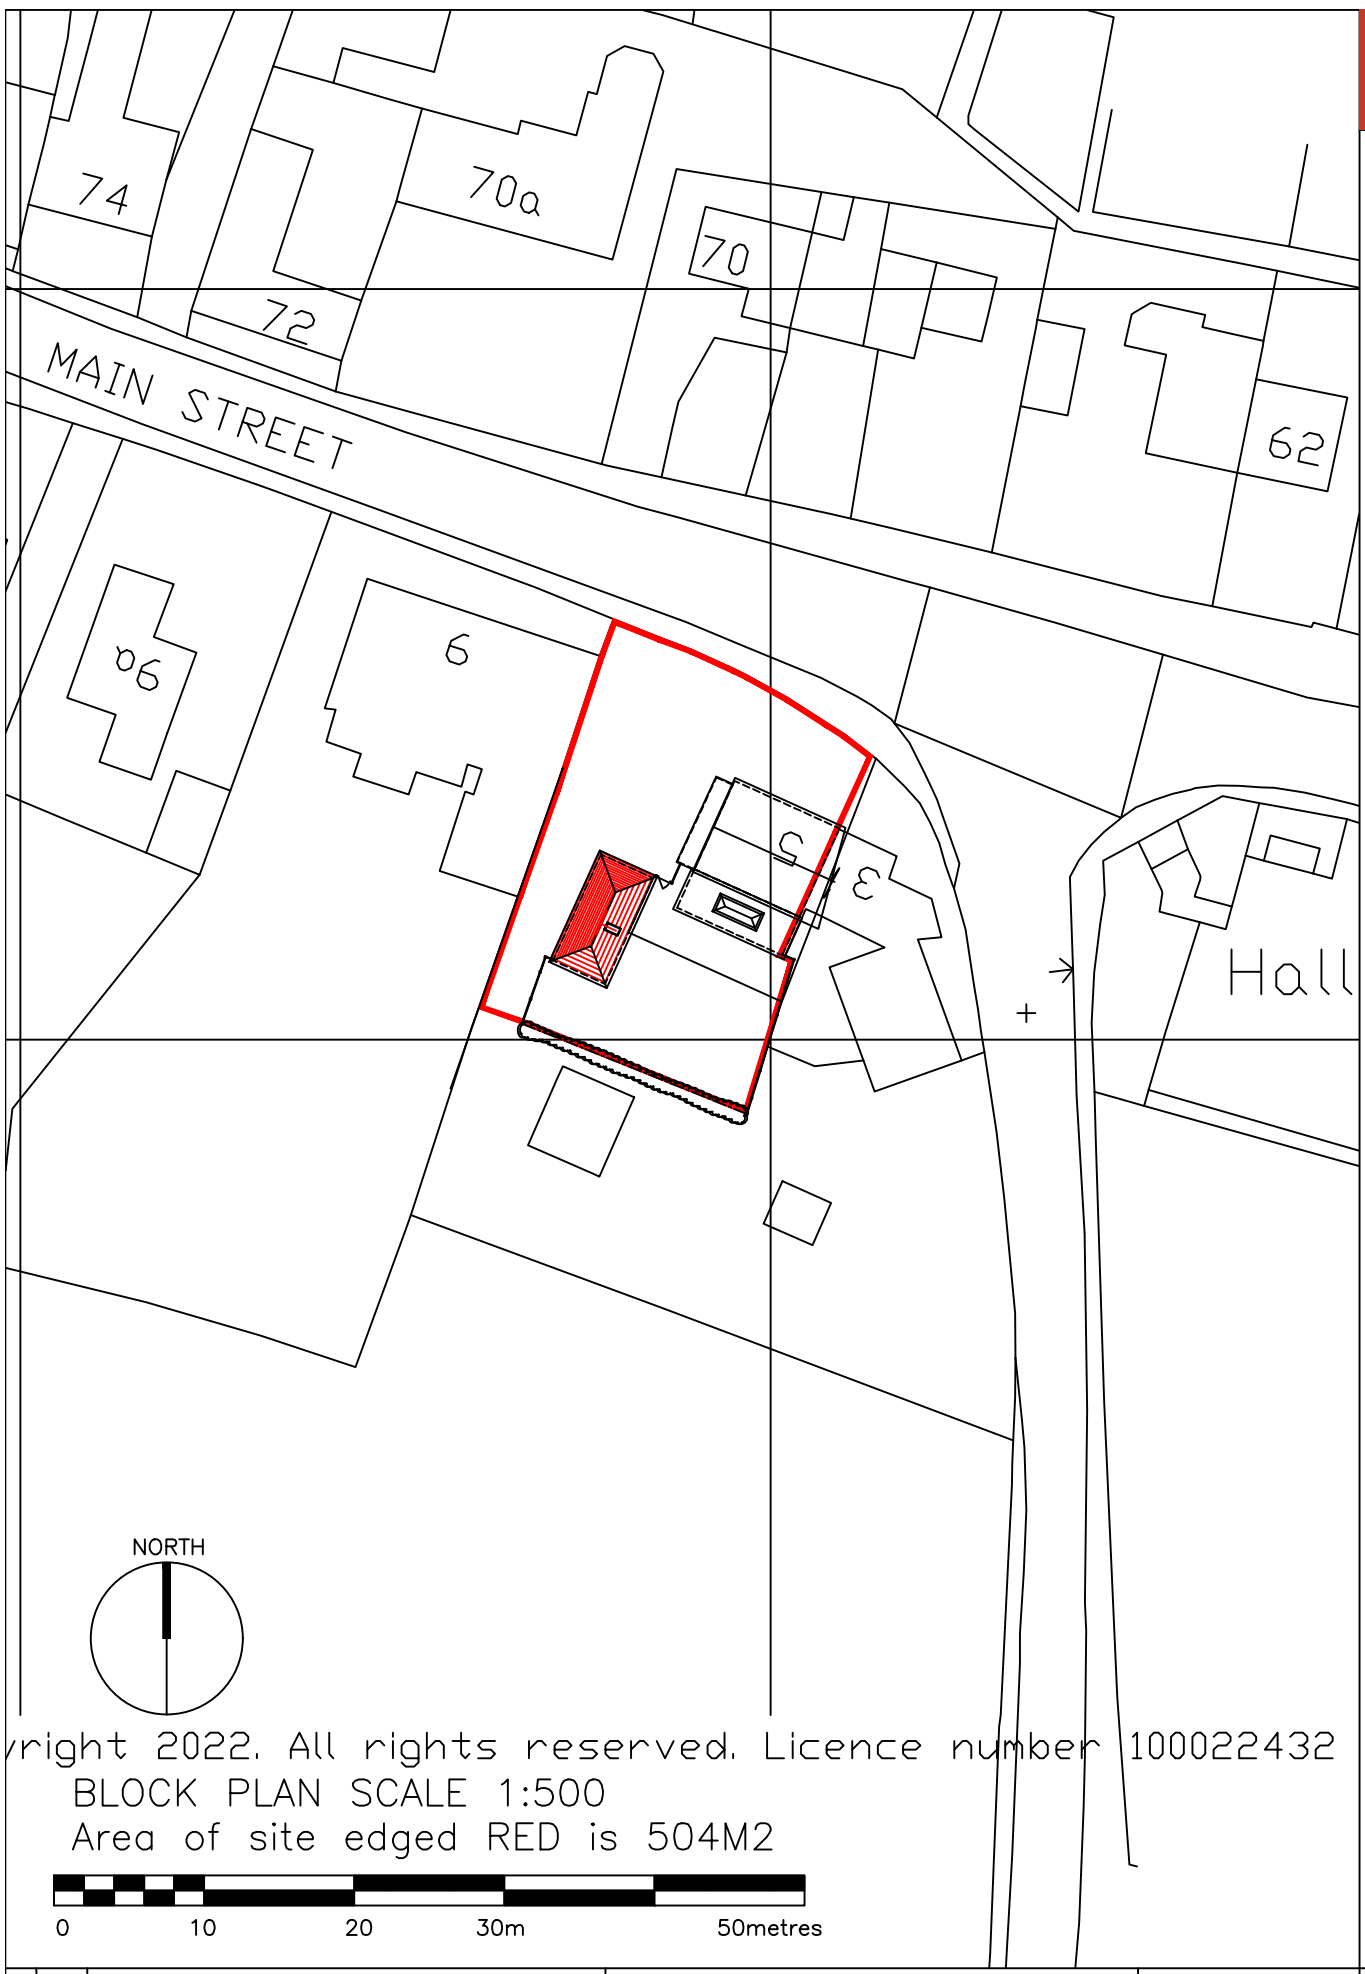


yright 2022. All rights reserved. Licence number 100022432

BLOCK PLAN SCALE 1:500

Area of site edged RED is 504M2

0 10 20 30m 50metres

RIBA Chartered Practice

David McPhee Chartered Architect

1 Rutland Drive Mickleover Derby DE3 9FW Tel- 01332 988279 E mail- dave@davidmcpheearchitect.co.uk

AMENDENTS

A- design development following client e-mail comments 29 03 22 DM 29 03 22

PROJECT NAME Ancillary Building Within Curtilage of Dwelling 5 Main Street Horsley Woodhouse			JOB NO. DMA22–002
DRAWING TITLE Scheme Design 01 Block Plan as Proposed.			DWG NO. SK 81 03
SCALE 1:500	DRAWN BY DMcPhee	DATE 29/03/22	REV. A

This drawing is copyright
Contractor must check all dimensions on site, working only from grid & figure dimensions.
Any discrepancies are to be reported to the designer before work commences.