
Note.

All Dimensions to be confirmed on site.

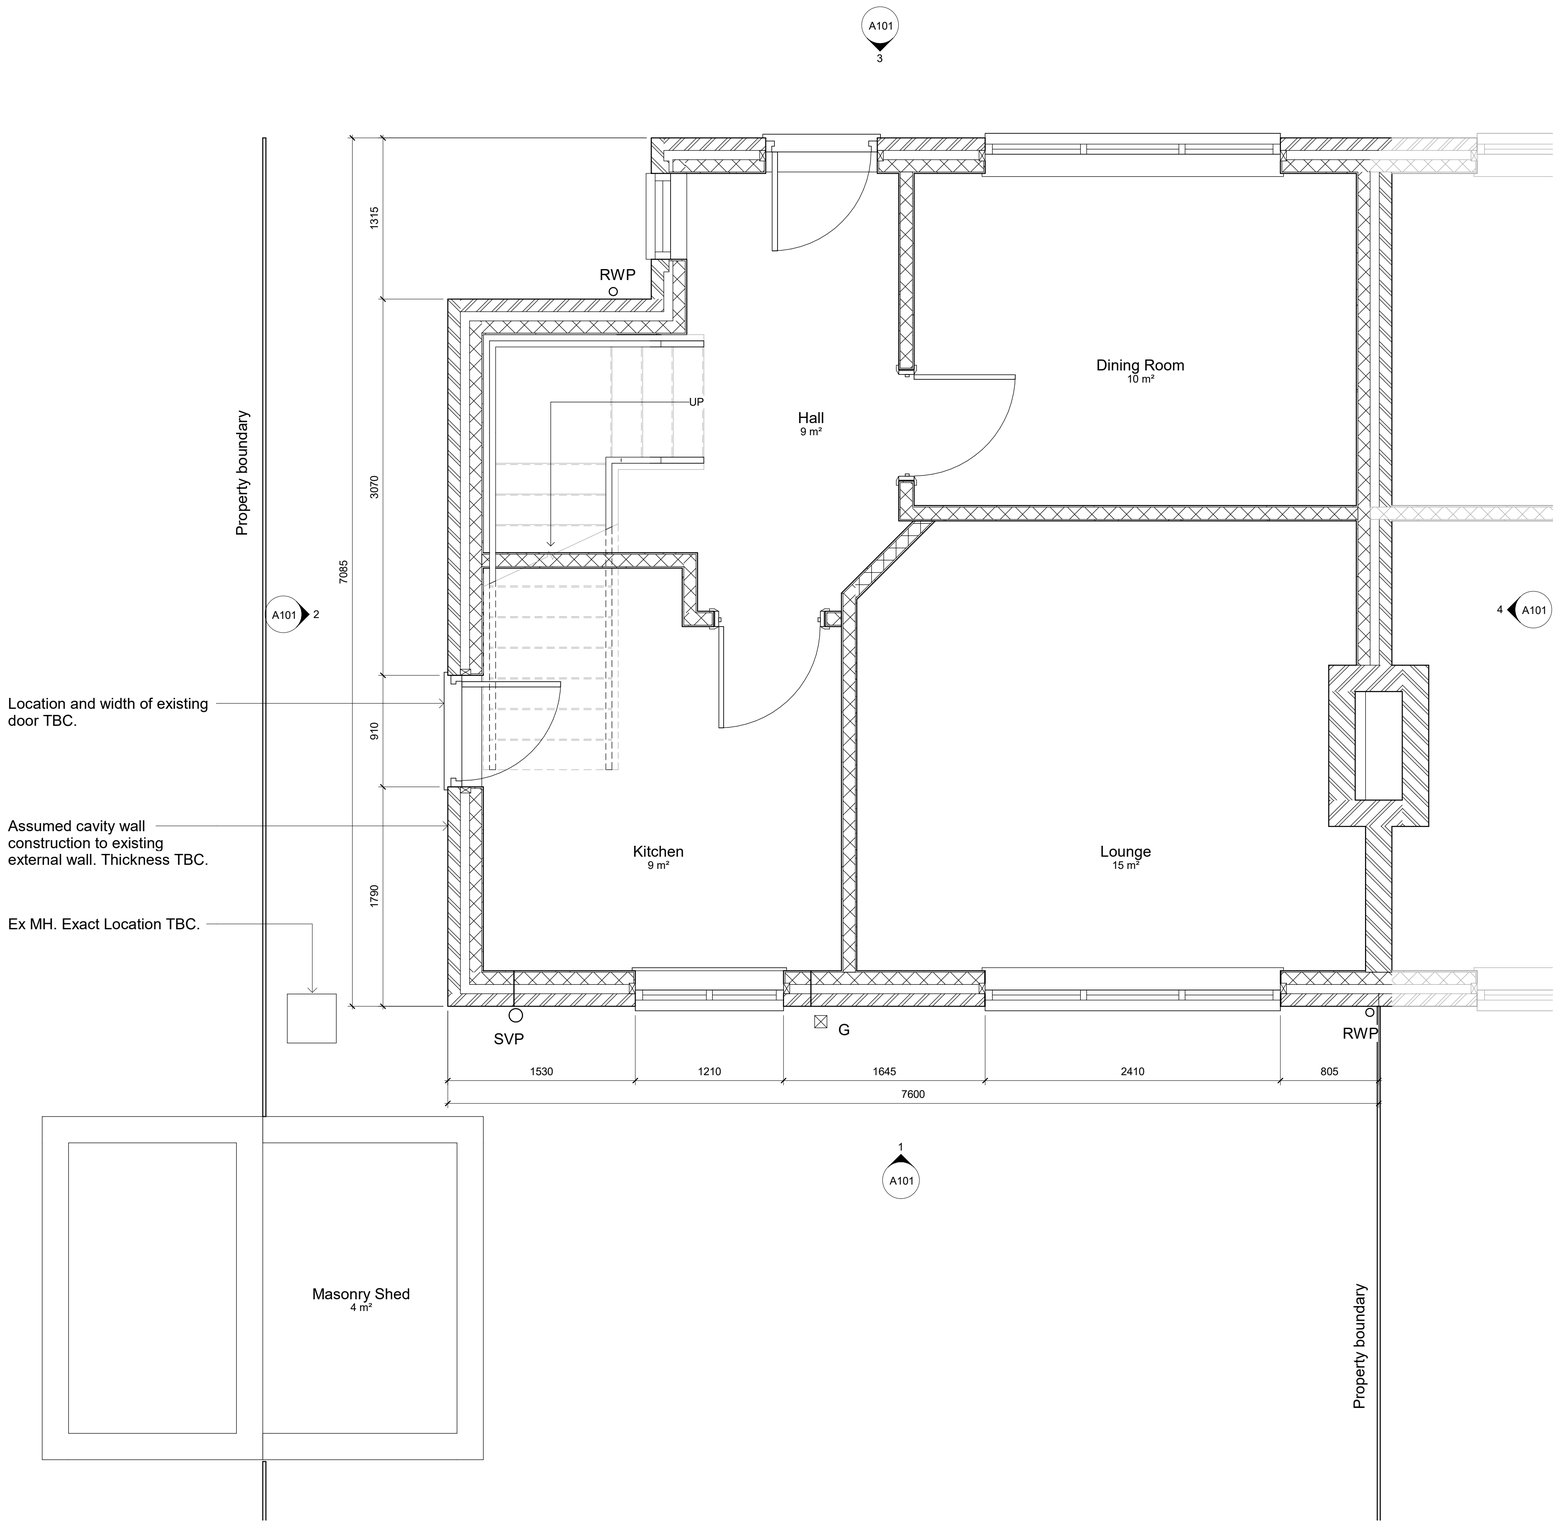

1 Existing Ground Floor Plan

1 : 25

CODE	SUITABILITY DESCRIPTION
STATUS	PURPOSE OF ISSUE

PRELIMINARY

PROJECT

Kilbourne Road

TITLE

Existing Ground Floor Plan

CLIENT

DRAWN BY	CHECKED BY	DATE
		01/23/07

SCALE (@ A1)	PROJECT NUMBER
As indicated	

DRAWING NUMBER	REV
A100	

19/03/2022 23:00:33