


Existing Plan 1:500

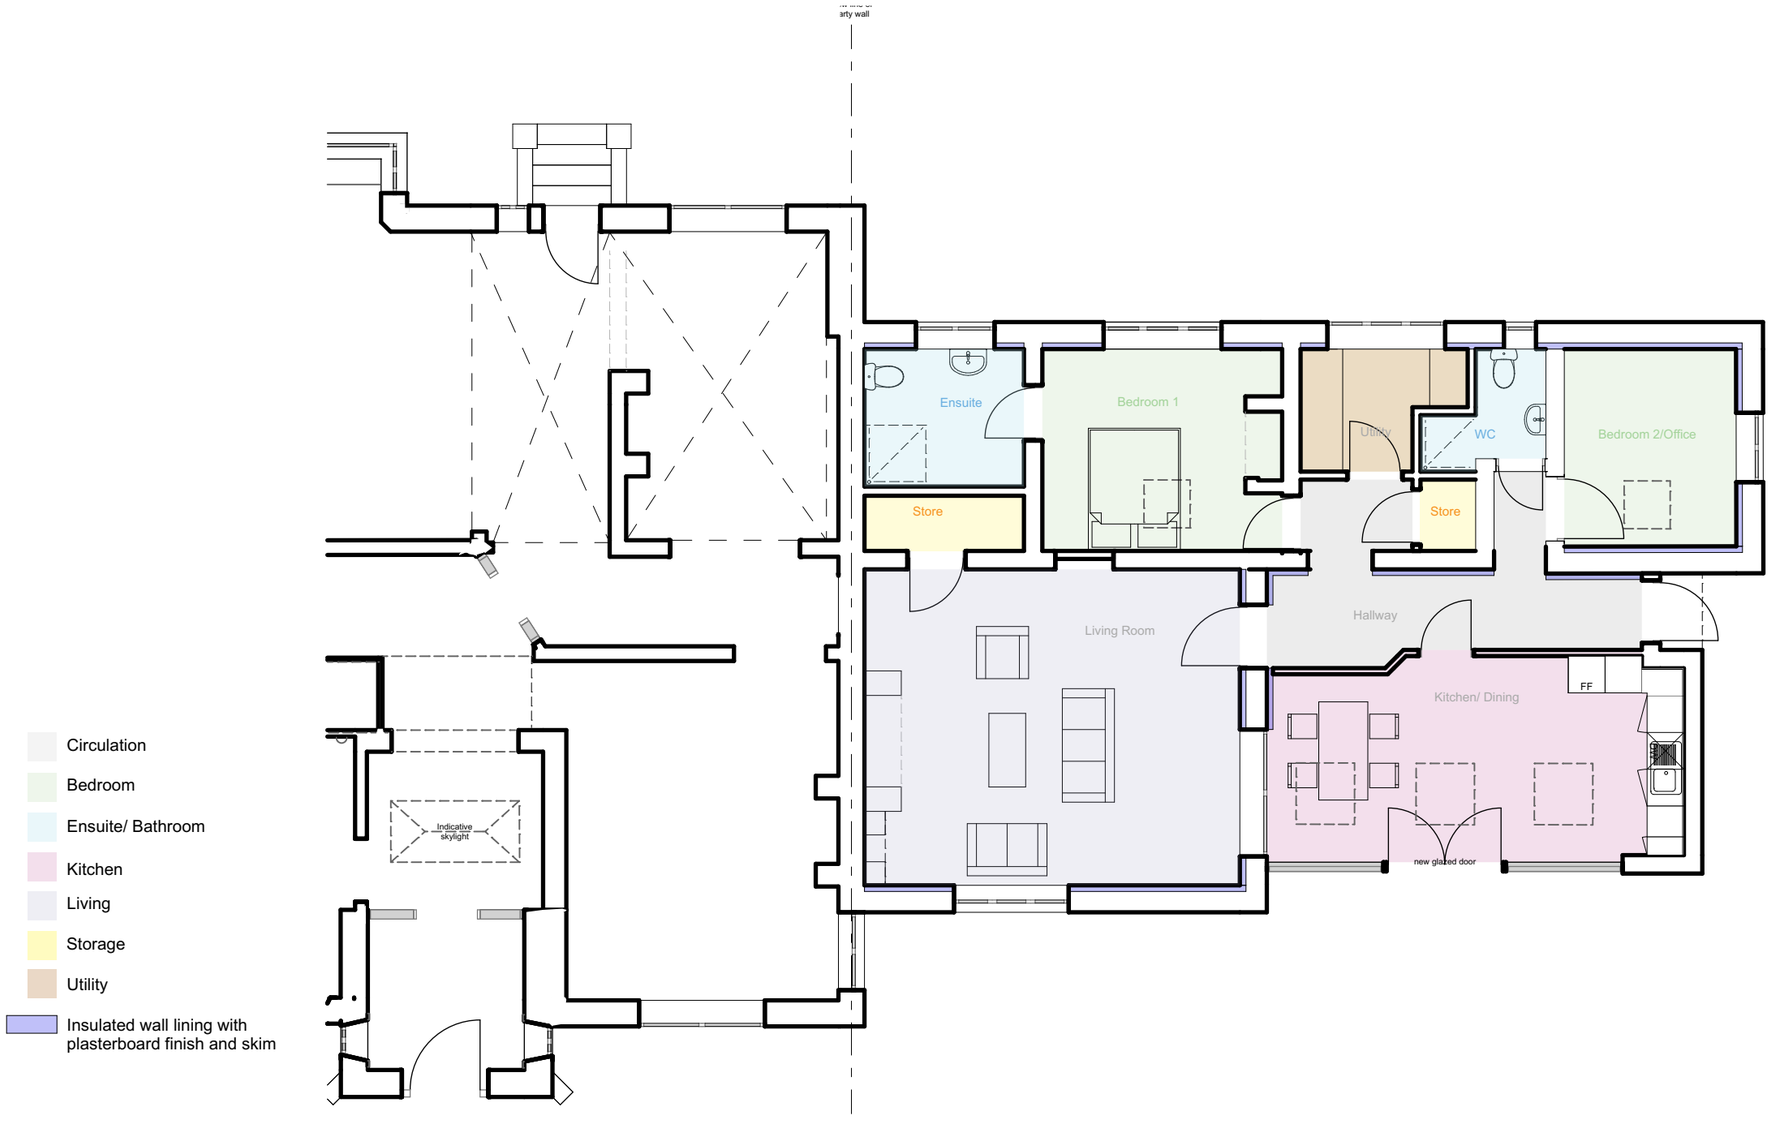

Ground Floor Plan Extract

1/100

Scale 0 5 10m

Rev.	Date	Description	Drwn.
M	31/03/22	Updated for planning issuse	KG
L	09/03/21	Updated following internal design meeting	KK
K	01/12/20	Orangery removed	JB
J	24/11/20	Updated following client feedback	JB
H	19/11/20	Updated following client feedback	JB
G	15/10/20	Updated to reflect condition following listing on 26th June 20	JB
F	06/05/20	Room notes amended at planners request	JB
E	01/04/20	Extent of plan shown amended	JB
D	28/02/20	Planning issue	
C	05/02/20	Updated section following site measurements.	
B	06/01/20	Revised floor plans, notes and section added.	
A	20/11/19	Revised floor plan options following client comment.	

This drawing is copyright of Halsall Lloyd Partnership & must not be reproduced unless specifically agreed in writing.

North

Offices at : Liverpool & Nottingham
Halsall Lloyd Partnership
Address
53 Forest Road East
Post Code
NG1 4HW
Issuing Office Tel
Nottingham 0115 989 7969
Website
www.hlpdesign.com

Drawing Title
Proposed New Annex Dwelling Floor Plan
Project
St Elizabeth's House, Belper
Client
Mr Malik

Scales @ A3	First Issue Date	Drawn	Check
1:100	Nov 2019	KK	JB

Job Number / Dwg. No. / Revision: N1619_GA_210_M
RIBA Stage . Drawing Status: [3] - PLANNING

Halsall Lloyd Partnership
ARCHITECTS & DESIGNERS