
North

Scale

N

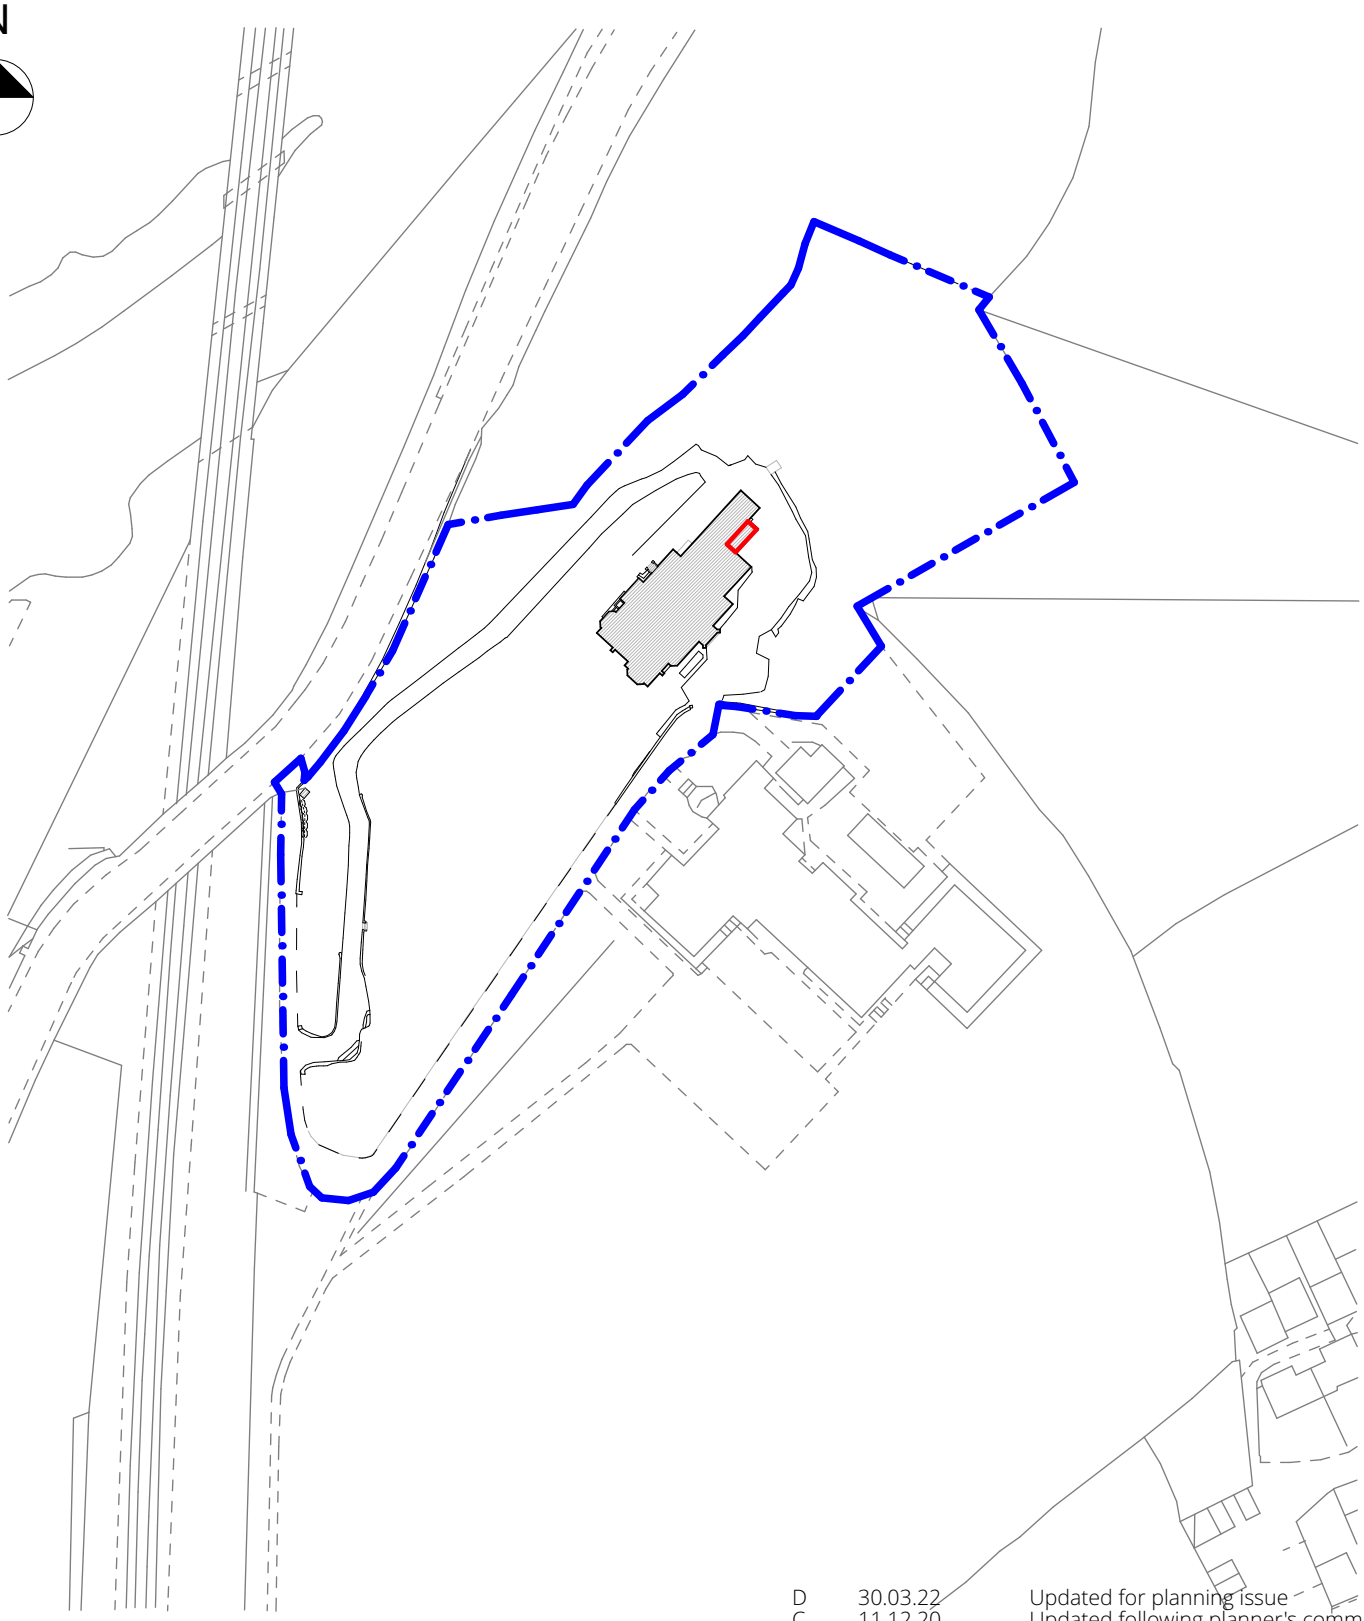

Rev.	Date	Description	Drwn.
D	30.03.22	Updated for planning issue	KG
C	11.12.20	Updated following planner's comment	KK
B	20.10.20	Updated following listing	JB
A	28.02.20	Planning Issue	KK

Copyright of Halsall Lloyd Partnership

Offices at : Liverpool & Nottingham

Halsall Lloyd Partnership

Address

53 Forest Road East

Post Code

NG1 4HW

Issuing Office | Tel

Nottingham | 01159897969

Website

www.hlpdesign.com

Drawing Title

Site Location Plan

Project

St Elizabeth House

Client

Mr Malik

Scales @ A4	First Issue Date	Drawn	Check
1:1250	05.02.20	KK	JB

Job Number / Dwg. No. / Revision

N1619_GA_102_D

RIBA Stage . Drawing Status

[3] - PLANNING

Halsall Lloyd Partnership

ARCHITECTS & DESIGNERS