

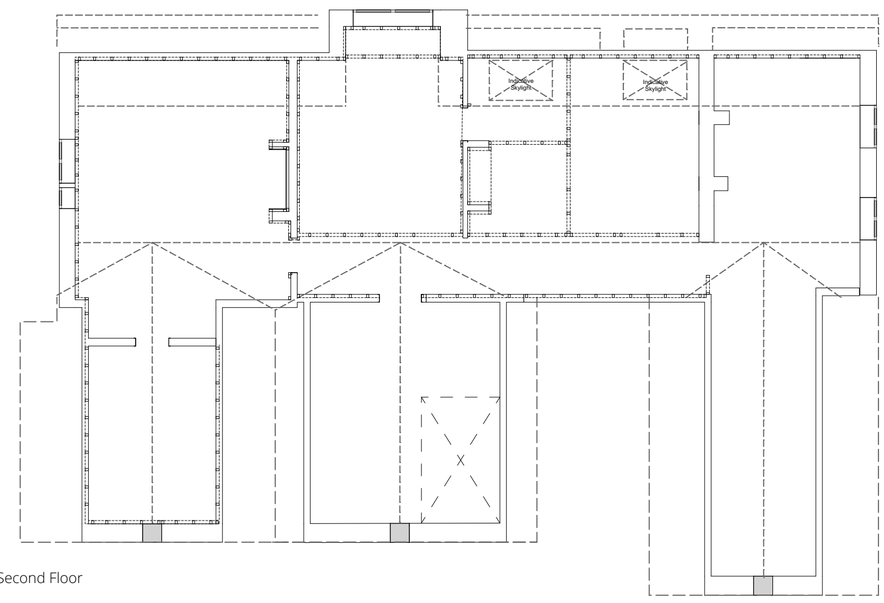



Second Floor

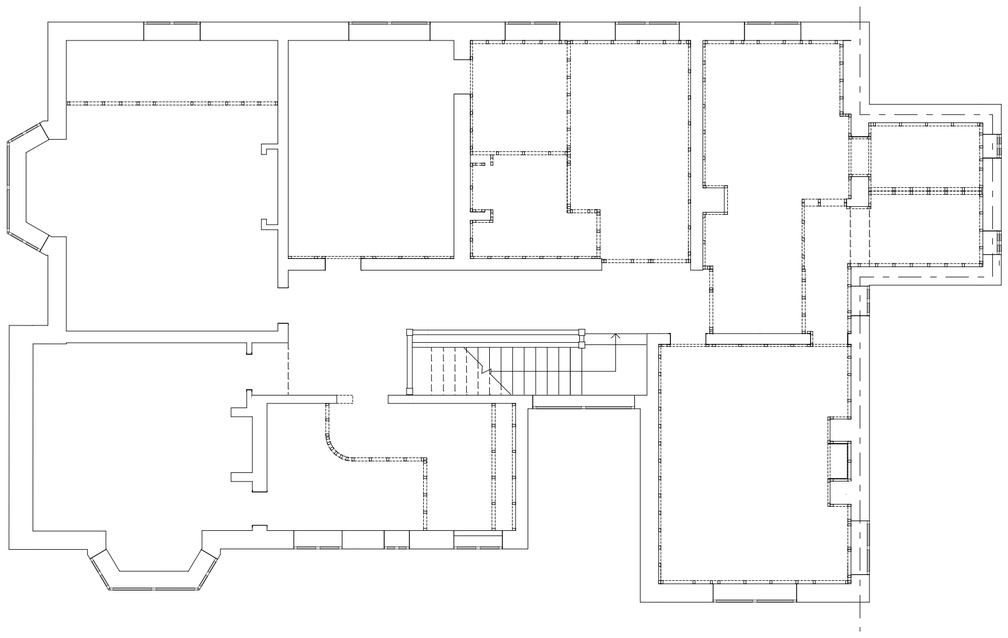

First Floor

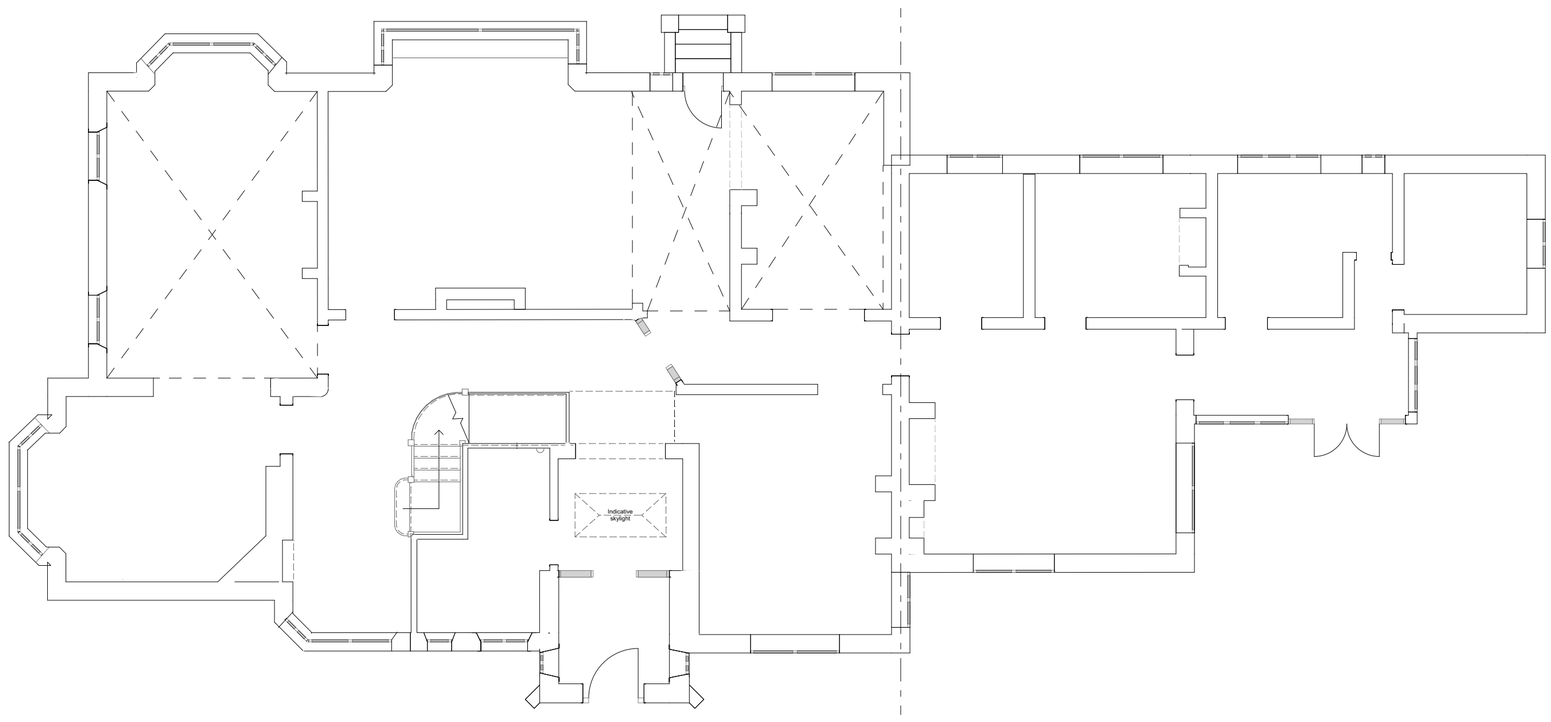

Ground Floor

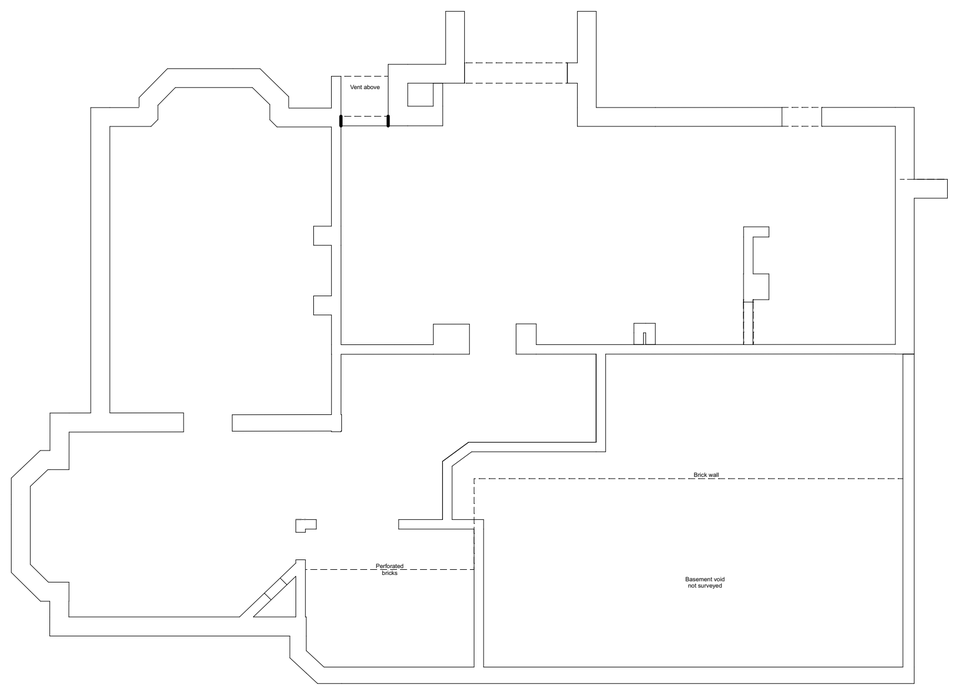

Basement

Rev.	Date	Description	Drwn.
E	10/03/21	Updated following internal design meeting	KK
D	24/02/21	Updated to show condition at the time of listing	KK
C	15/10/20	Updated to reflect condition following listing on 26th June 20	JB
B	28/02/20	Planning issue	KK
A	20/11/19	Updated floor plans following site visit.	

This drawing is copyright of Halsall Lloyd Partnership & must not be reproduced unless specifically agreed in writing.

Scale

North

Offices at : Liverpool & Nottingham
Halsall Lloyd Partnership
Address
53 Forest Road East
Post Code
NG1 4HW
Issuing Office | Tel
Nottingham | 0115 989 7969
Website
www.hlpdesign.com

Drawing Title
Existing Floor Plans
Project
St. Elizabeth's House, Belper
Client
Mr Malik
Scales @ A1 | First Issue Date | Drawn | Check
1:100 | Nov 2019 | KK | JB
Job Number / Dwg. No. / Revision | RIBA Stage . Drawing Status
N1619_GA_200_E | [3] - PLANNING

Halsall Lloyd Partnership
ARCHITECTS & DESIGNERS