
Location Plan - 59 Lockton Avenue Heanor

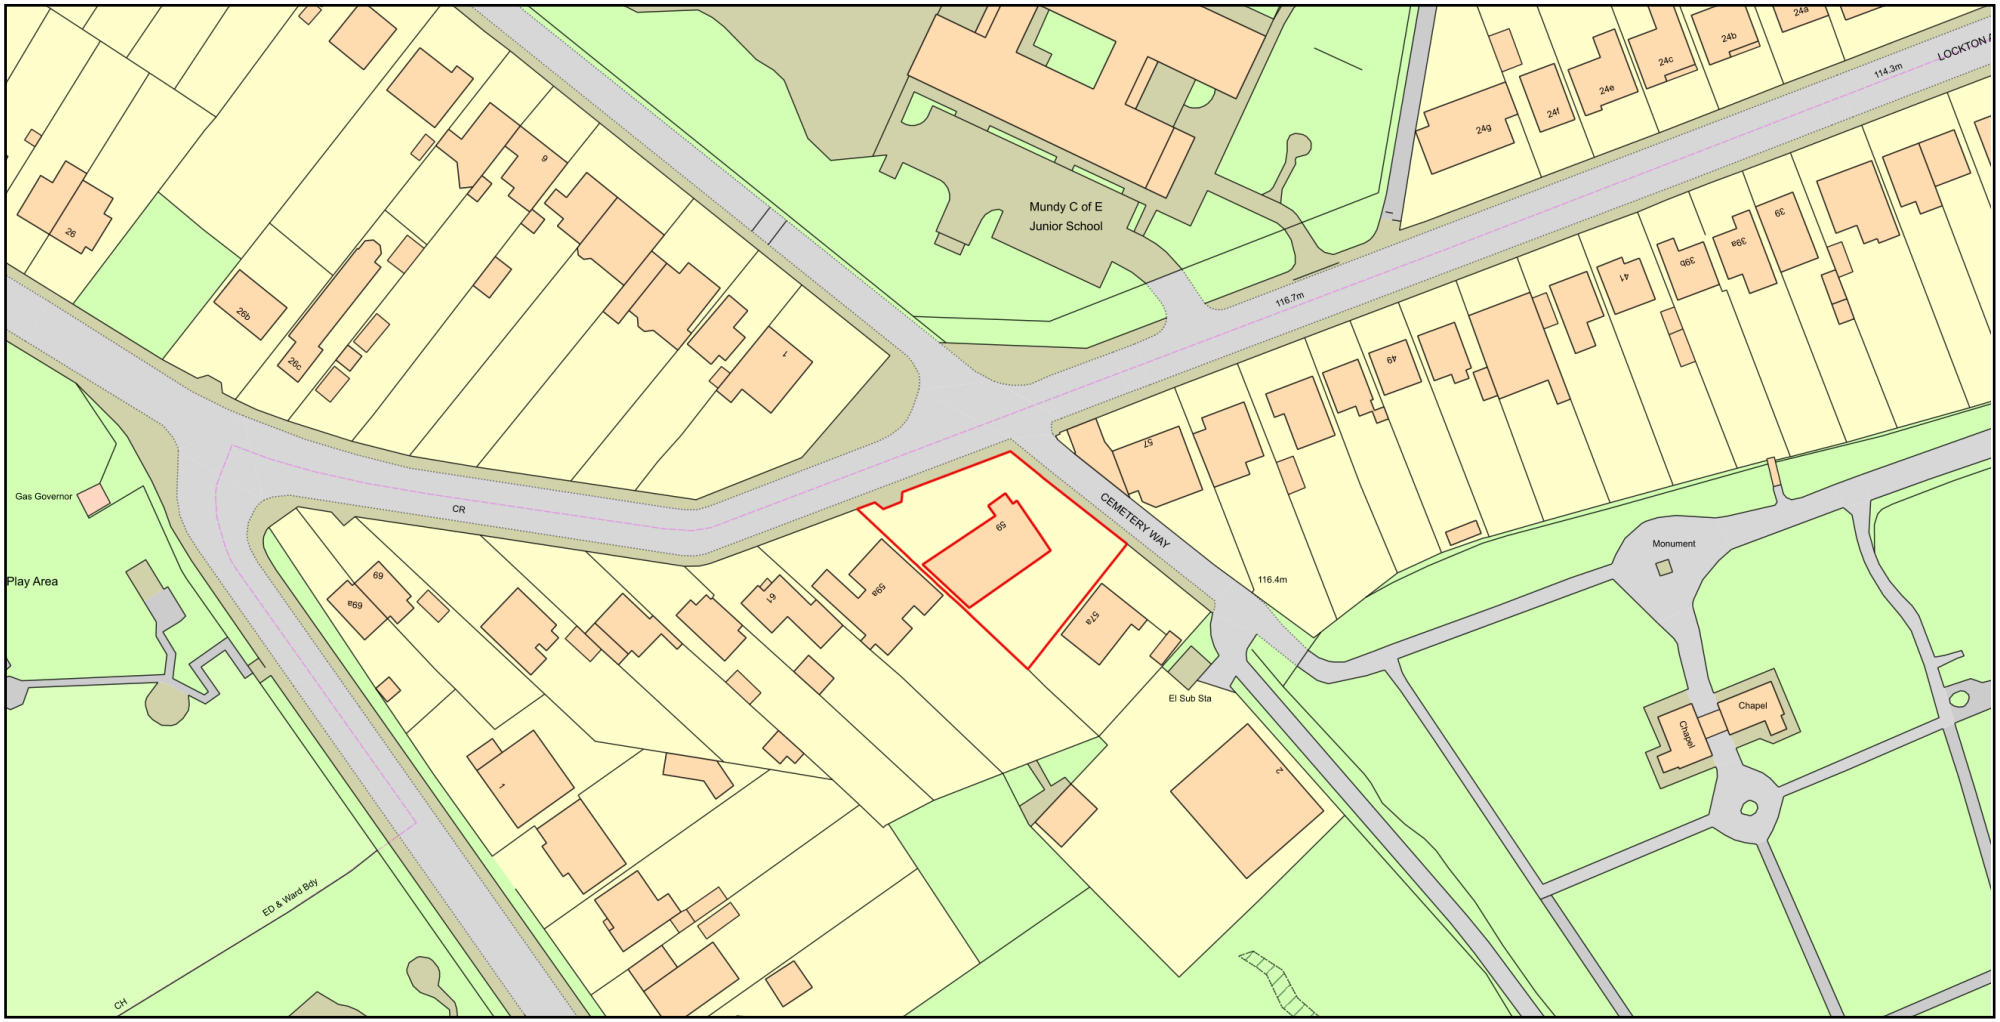

0 50
Metres

N

ReQuestaPlan

Plan Produced for: Richard Martin

Date Produced: 21 Mar 2022

Plan Reference Number: TQRQM22080195714535

Scale: 1:1250 @ A4

© Crown copyright and database rights 2021 OS 100042766