


HOUSE & ATTACHED BARN ELEVATION NORTH




HOUSE & ATTACHED BARN ELEVATION EAST

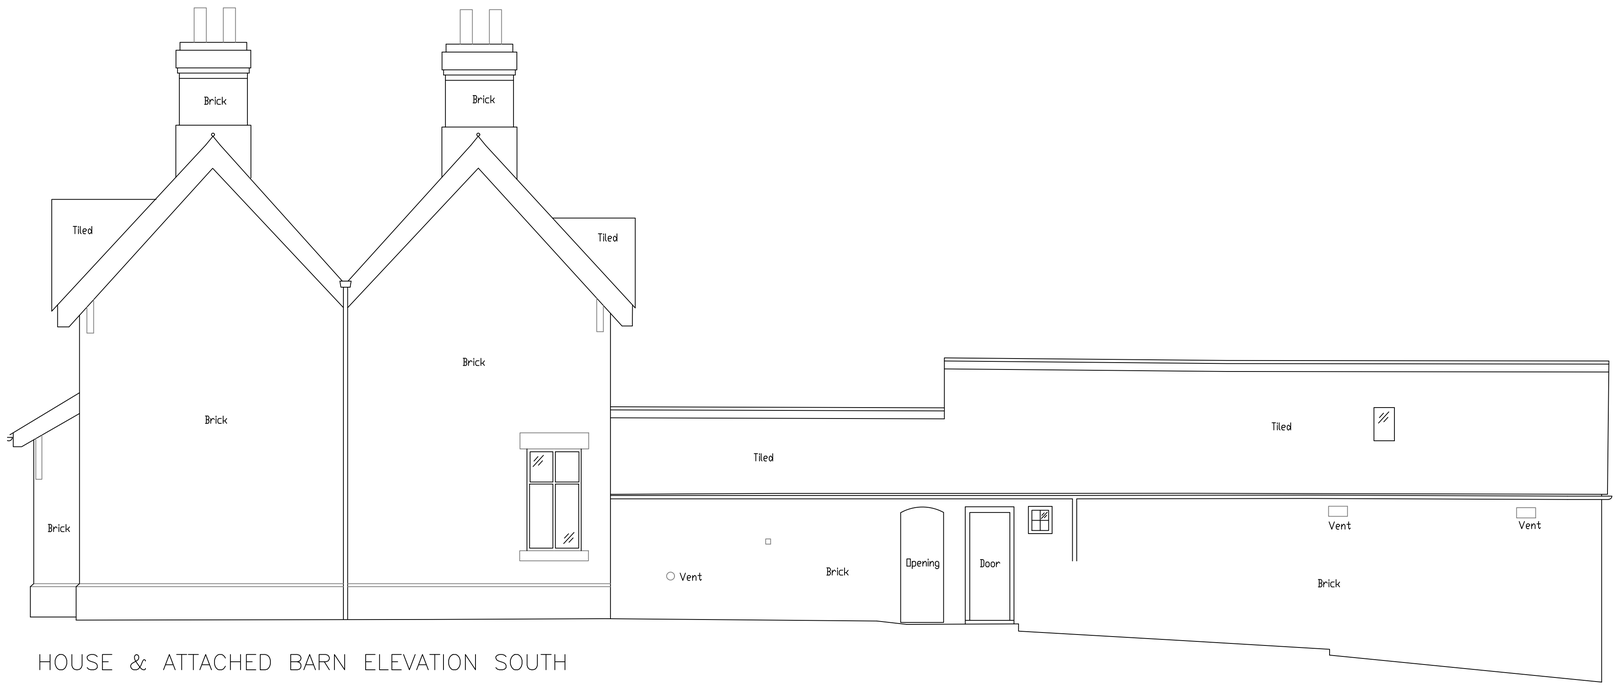


HOUSE & ATTACHED BARN ELEVATION SOUTH



HOUSE PRINCIPAL ELEVATION WEST TOWARDS MAIN ROAD

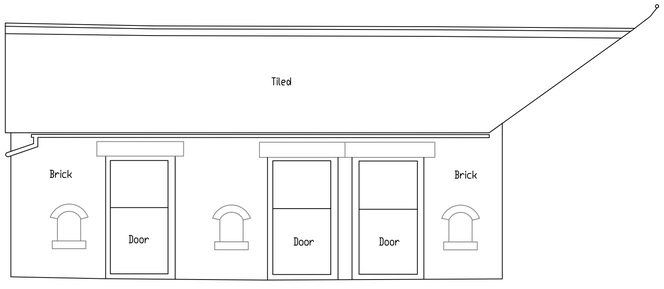

ATTACHED BARN ELEVATION WEST

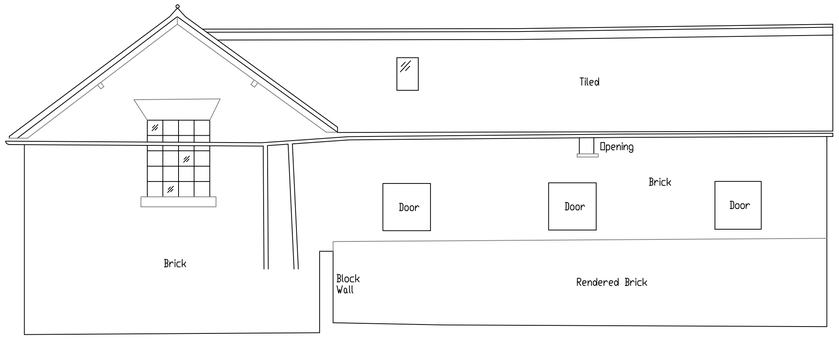

ATTACHED BARN ELEVATION EAST

Full acknowledgement and thanks is hereby given to BluePlan Surveyors for the measurement and preparation of this survey

BluePlan
35/36 Iron Gate
Derby
DE1 3GA
T: 01332 385780
F: 01332 200231
E: info@blueplan.co.uk
W: www.blueplan.co.uk
Regulated by the RICS

PROJECT NAME Extension & Alterations to Dwelling 93 Main Road Smalley			JOB NO. DMA15-015
DRAWING TITLE Survey as Existing Elevations as Existing.			DWG NO. EX 81 05
SCALE 1:50	DRAWN BY DMcPhee	DATE JAN 22	REV. A

This drawing is copyright
Contractor must check all dimensions on site, working only from grid & figure dimensions.
Any discrepancies are to be reported to the designer before work commences.

AMENDENTS
A scale note corrected DM 05 04 2022

RIBA Chartered Practice
David McPhee Chartered Architect
1 Rutland Drive Mickleover Derby DE3 9FW Tel- 01332 988279 E mail- dave@davidmcpheearchitect.co.uk