
NOTES:


THIS DRAWING INCLUDING THE DESIGN AND DETAILS DEPICTED THEREON ARE THE COPYRIGHT OF MPJ DESIGN ASSOCIATES LTD AND IS FOR THE PURPOSES OF ILLUSTRATIVE PLANNING ONLY. IT SHOULD NOT BE USED DURING THE CONSTRUCTION PHASE AND ALL DIMENSIONS AND LEVELS MUST BE CHECKED PRIOR TO THE PRODUCTION OF WORKING DRAWINGS.

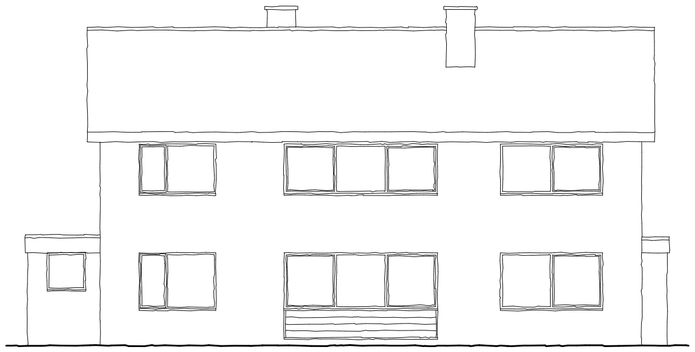

ELEVATION from south




ELEVATION from east

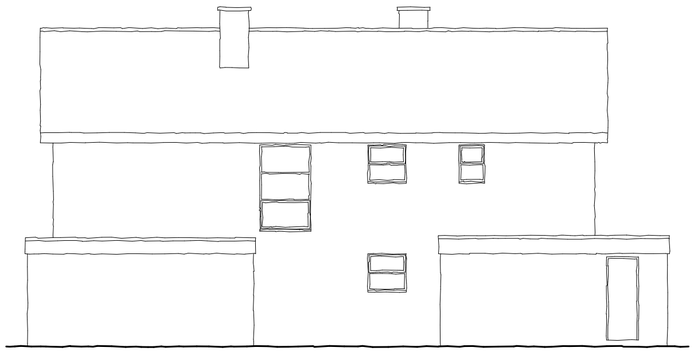


ELEVATION from north




ELEVATION from west

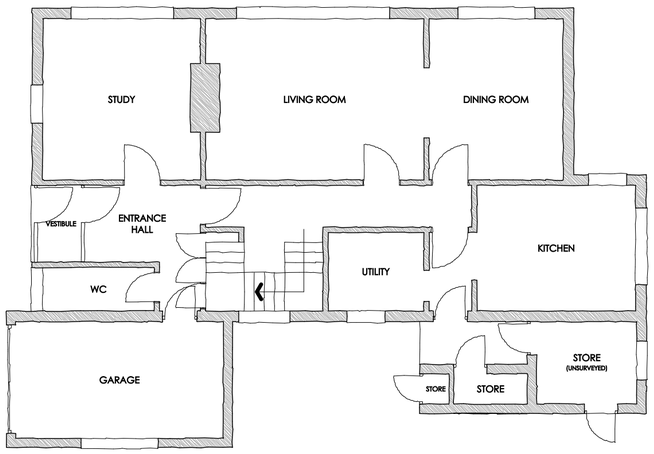

GROUND FLOOR

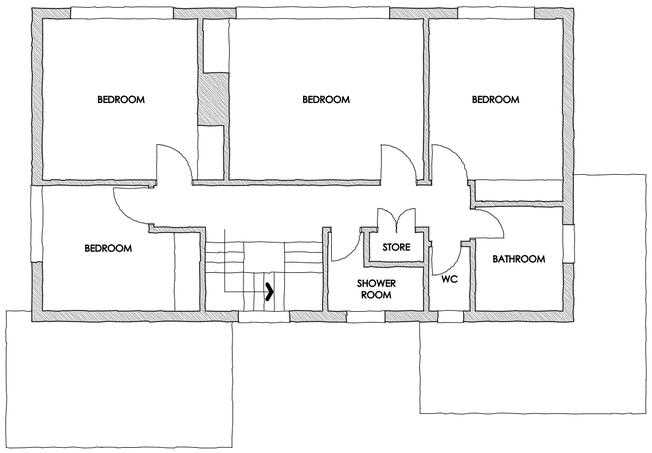

FIRST FLOOR

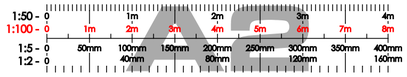

Client

IBA Planning Ltd

Job

proposed erection of 2no. detached dwellings
and re-modelling of existing dwelling at
80 Main Road, Smalley, ILKESTON

Title

Existing Dwelling
existing plans and elevations

Scale 1:100 Dwg No 22/420-04

Date Mar 2022

MPJ DESIGN ASSOCIATES Ltd
4 CHURCH STREET
BARLBOROUGH
CHESTERFIELD. S43 4EP

tele: 01246 819259
mob: 07841 353141
martynpjones@btinternet.com

MPJ DESIGN