This drawing is copyright of A&I Designs Ltd and must not be copied or reporduced in part or whole, without express permission of A&I Designs Ltd.

Do not scale from drawings unless by agreement with A&I Designs. Check all dimensions on site prior to commencing the works.

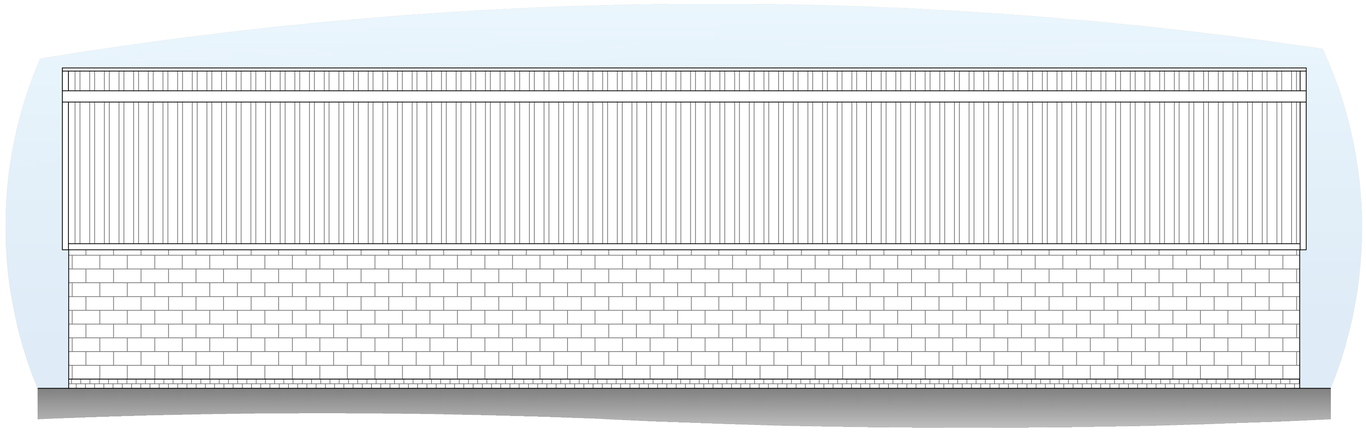

PROPOSED REAR ELEVATION (SCALE 1:50)

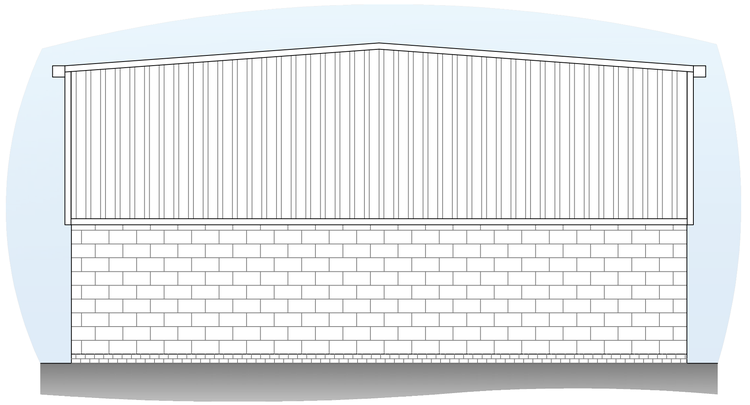

PROPOSED SIDE ELEVATION (SCALE 1:50)

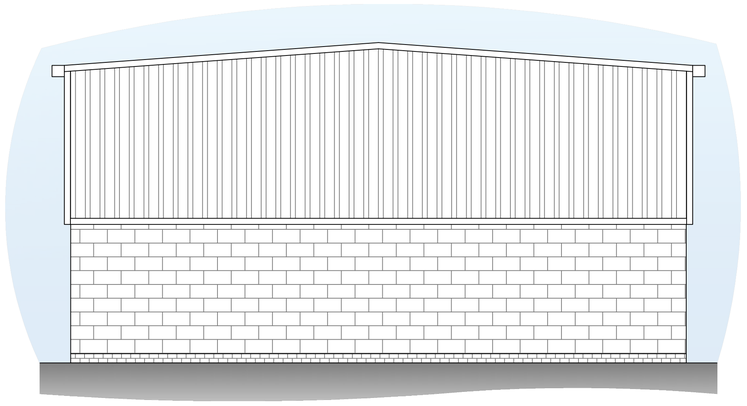

PROPOSED SIDE ELEVATION (SCALE 1:50)

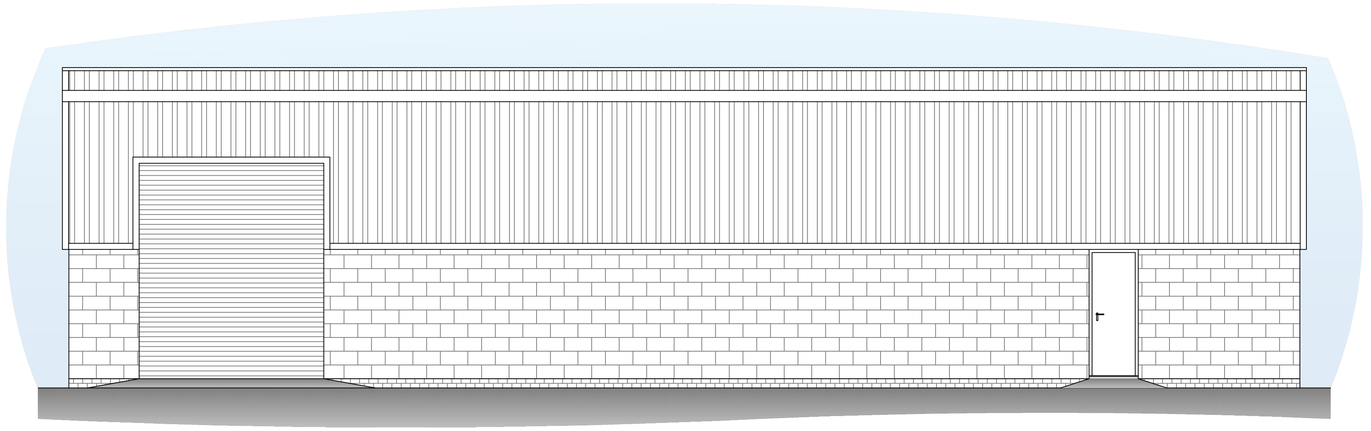

PROPOSED FRONT ELEVATION (SCALE 1:50)

REV.	AMENDMENTS:	DRN.	CHK.	APP.	DATE:

STATUS: FOR PLANNING

DRAWN BY:	CHECKED BY:	APPROVED BY:	SCALE:
RGG			1:50 @ A1
DATE: 2 Mar 22	DATE:	DATE:	

ORIGINAL DRAWING SIZE 841 x 594 (A1)

A&I DESIGNS
Property Design & Planning

12 West Lawn, Findern, Derbyshire, DE65 6BB
07999 748 532
a.i.designs@outlook.com

CLIENT: Mr Chapman

PROJECT: Blackbrook Farm, Blackbrook, Derbyshire, DE56 2LD

DRAWING TITLE: Proposed Elevations

DRAWING NUMBER: 2245-002