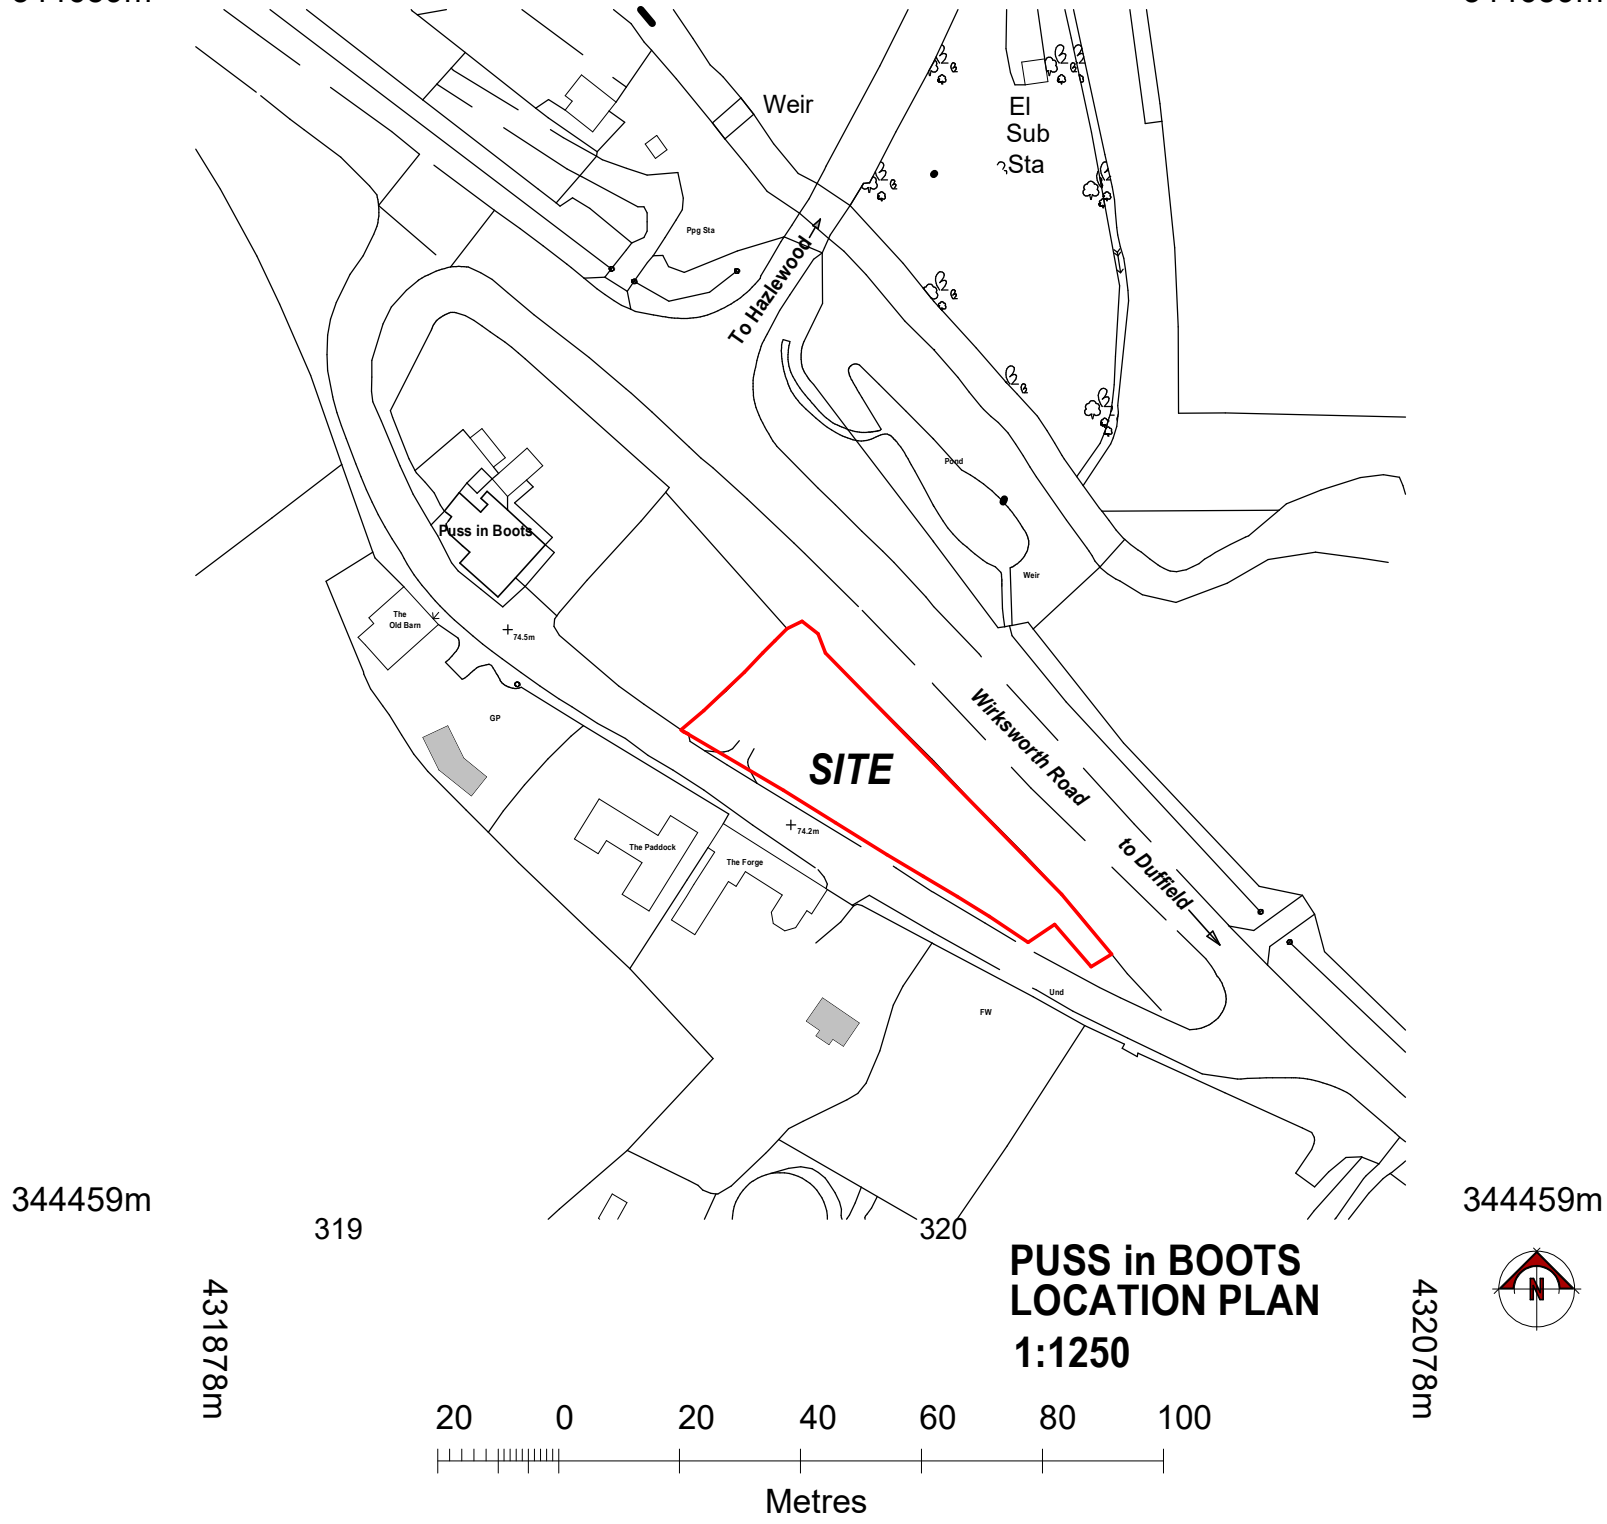

PUSS in BOOTS LOCATION PLAN

1:1250