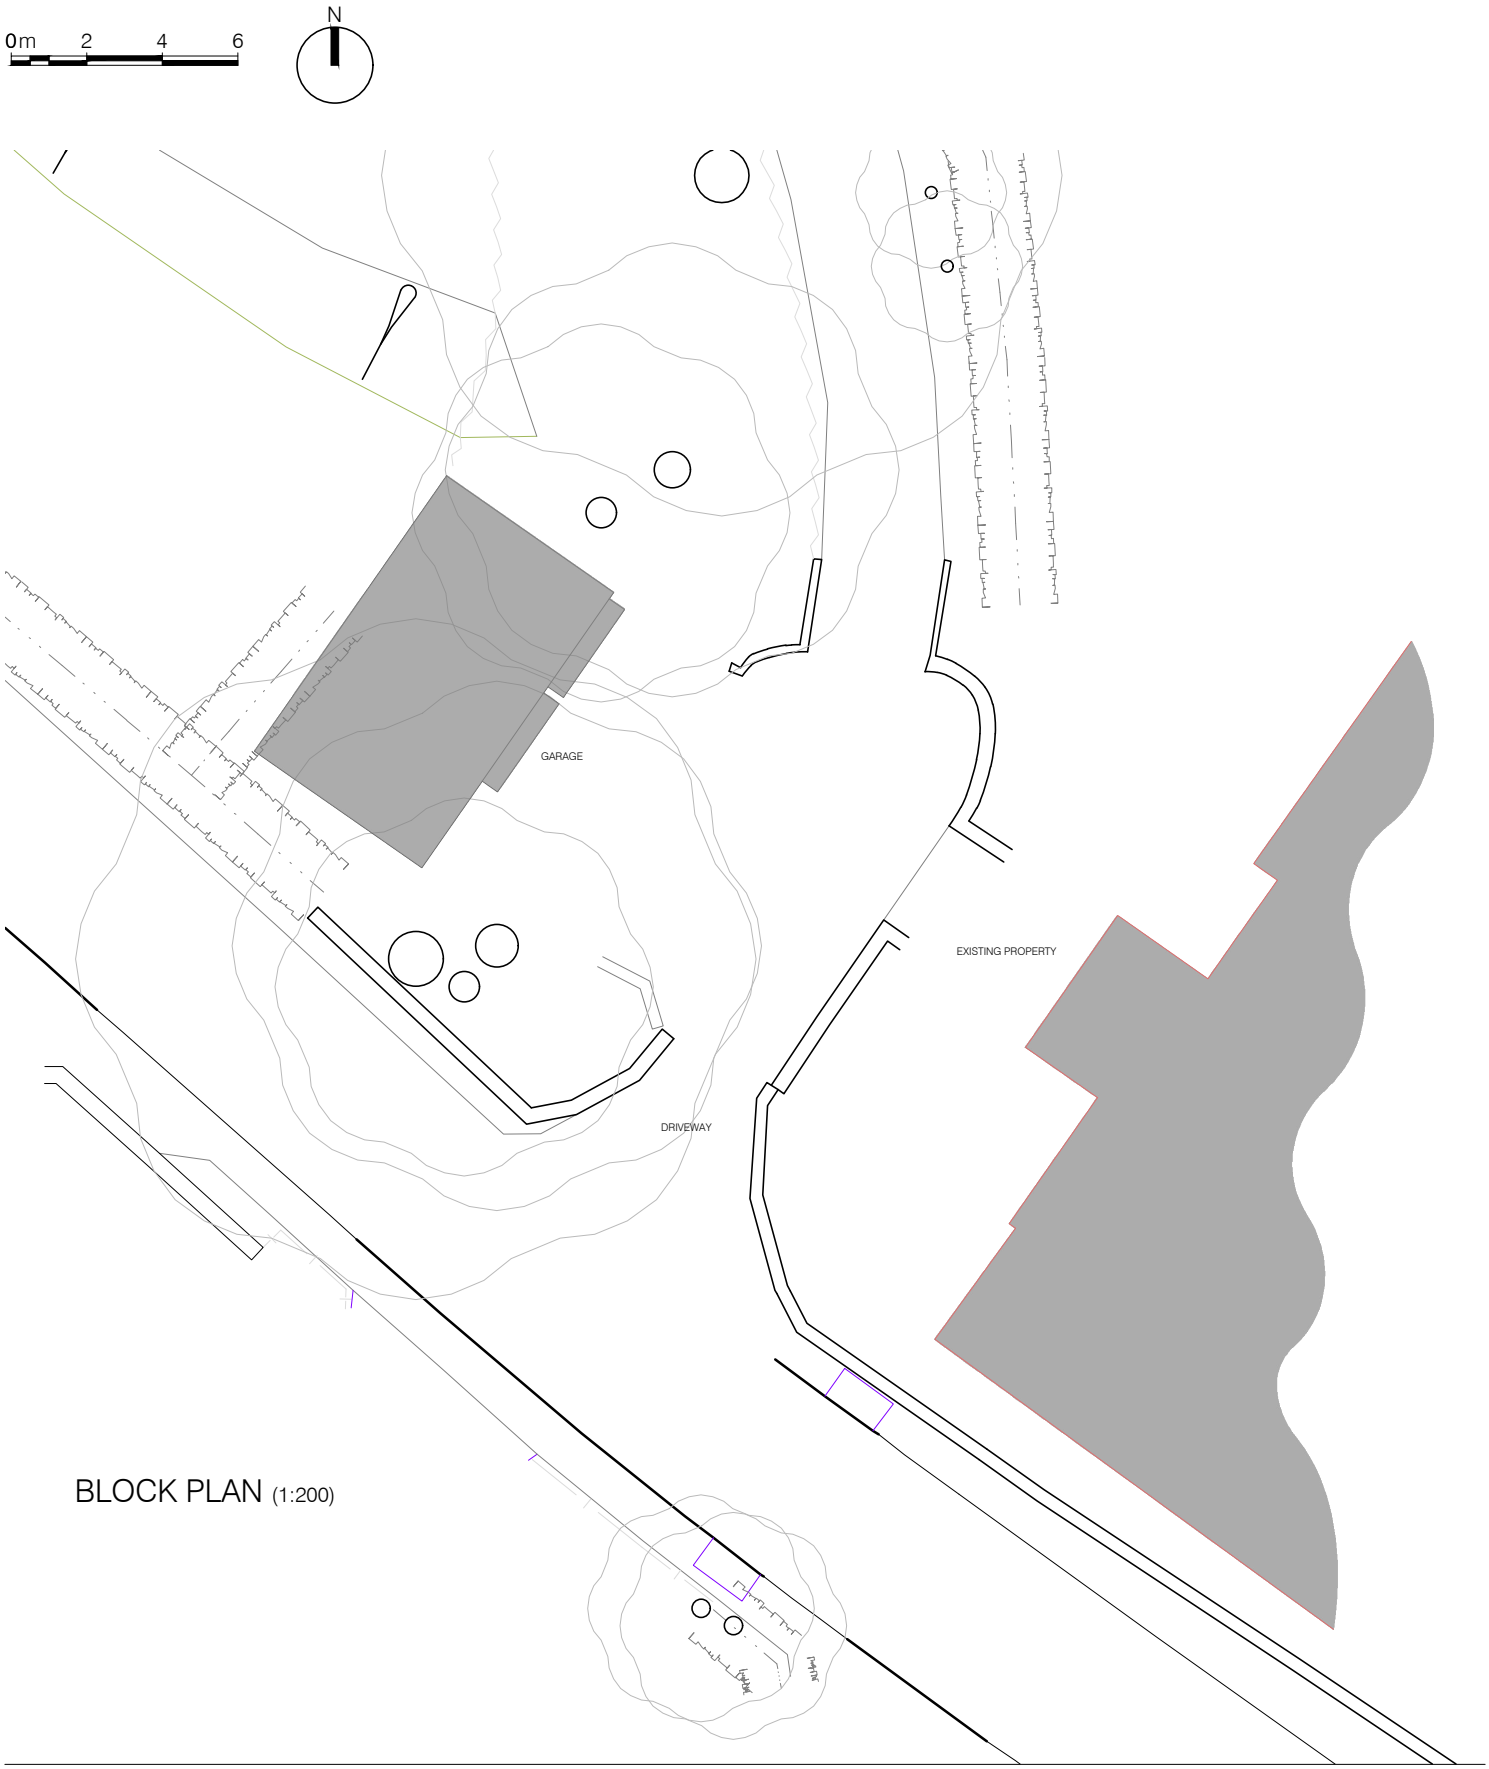

BLOCK PLAN (1:200)

34 Hazelwood Road, Duffield
Derbyshire

Block Plan as Exisring

MMA PROJECT REF	SCALE(S)	PAPER SIZE	DRAWN BY
2111	1:200	A4	GK

PROJECT	ORIGINATOR	ZONE	LEVEL	TYPE	ROLE	NUMBER
HDR	MMA	Z1	XX	DR	A	01006

STATUS	SUITABILITY DESCRIPTION
S0	WORK IN PROGRESS

REVISION	REVISION DESCRIPTION
P1	PRELIMINARY

Rev.	Description	Date	By	Chk'd
P1	First Issue	01-04-22	GK	PMcL

This document is copyright of Matthew Montague Architects. If in doubt ASK. Drawing measurements shall not be obtained by scaling. Verify all dimensions prior to construction. Immediately report any discrepancies on this document to the Architect. This document shall be read in conjunction with associated models, specifications and related consultant's documents.

MATTHEW MONTAGUE
ARCHITECTS

The Cheese Factory . Longford Lane . Longford . Ashbourne . Derbyshire . DE6 3DT

Tel: 01335 330510 . info@matthewmontague.co.uk . www.matthewmontague.co.uk