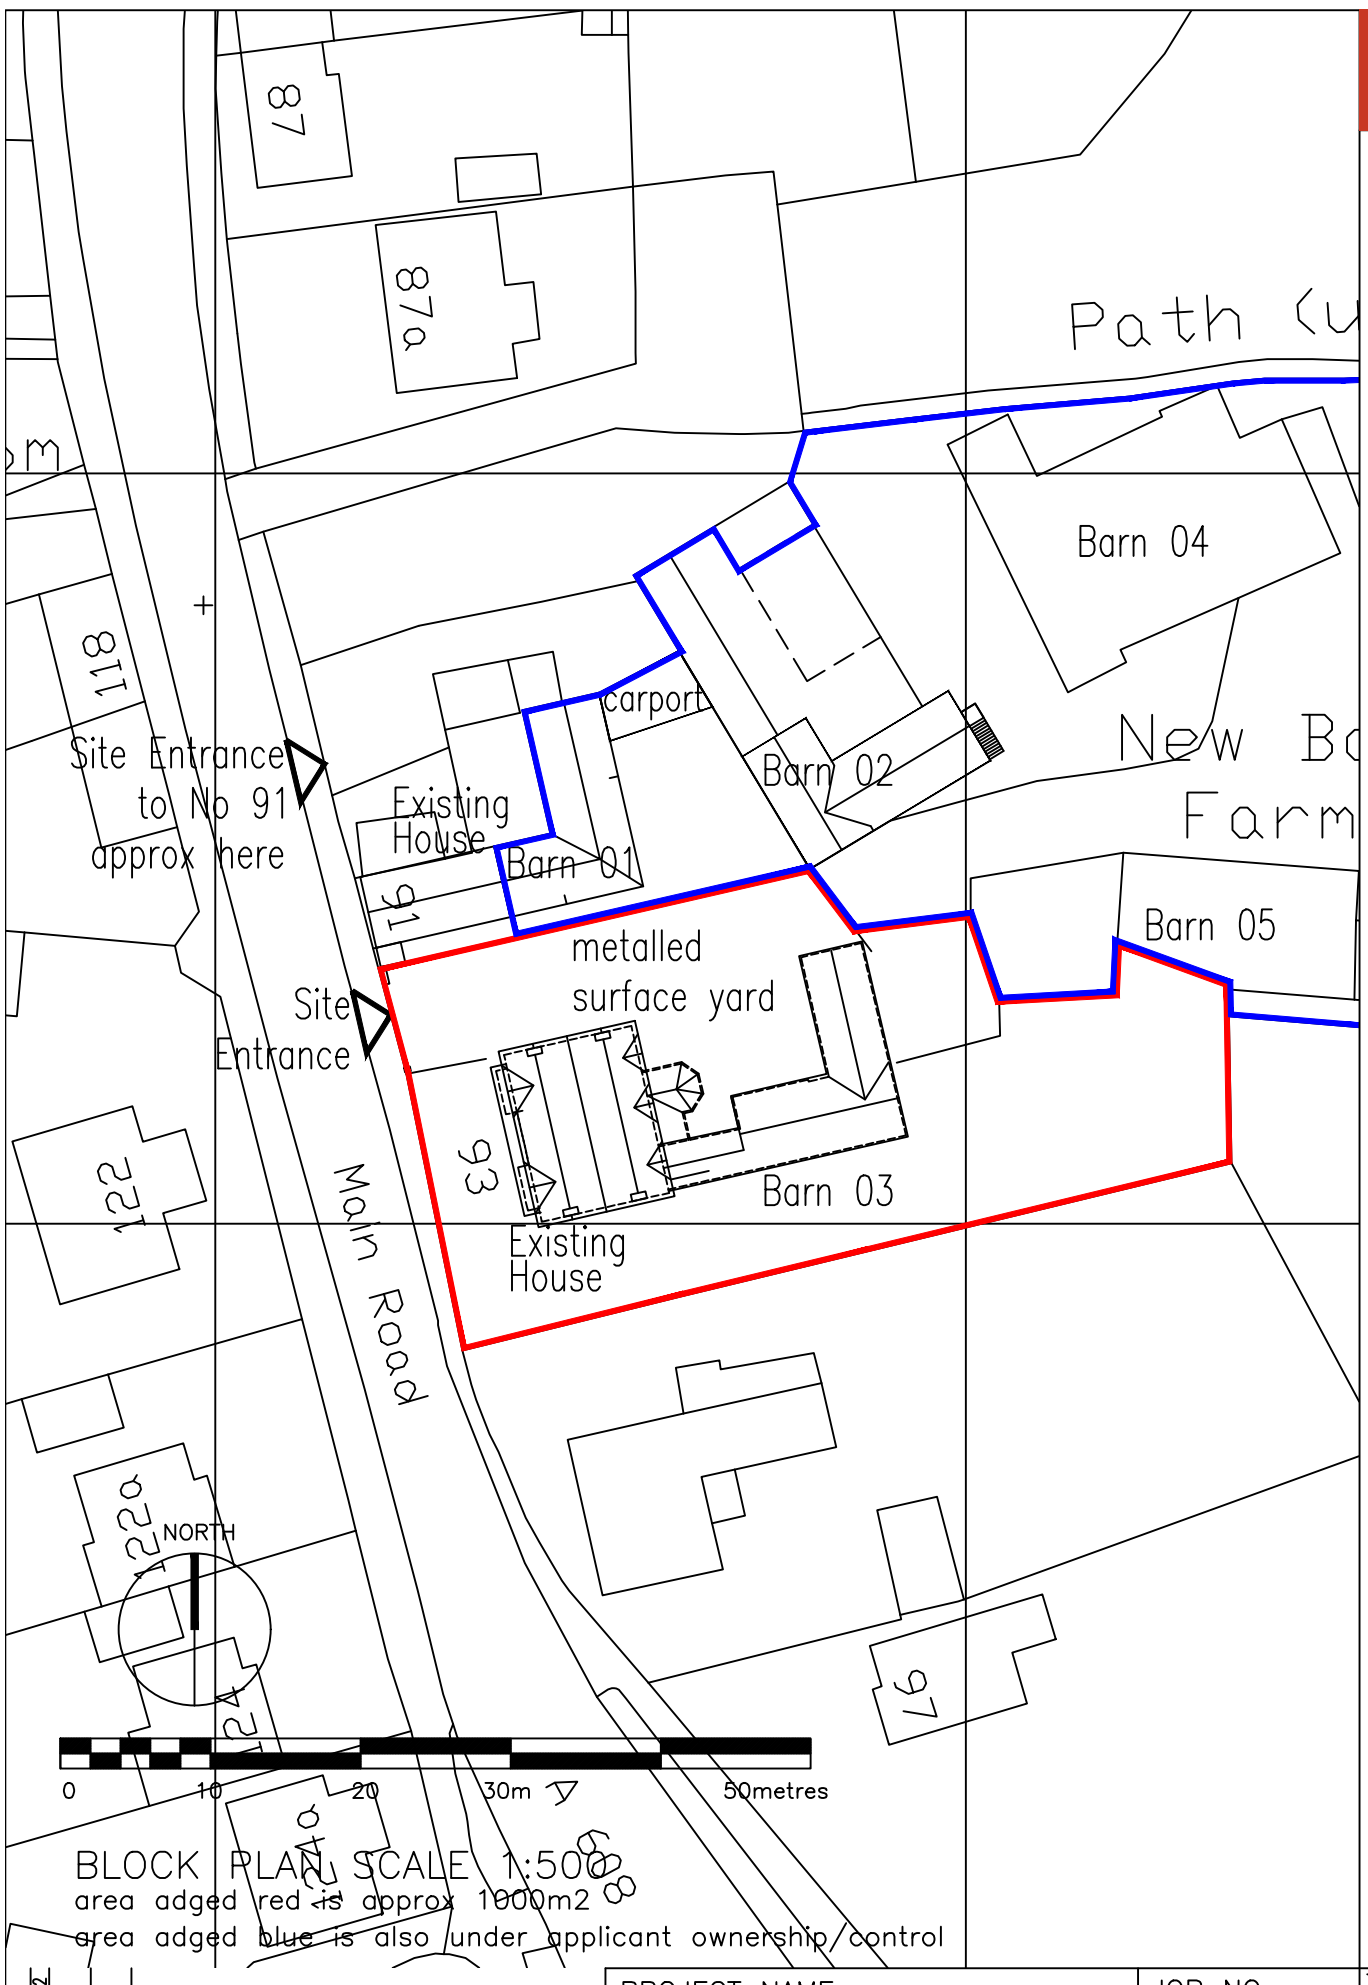


BLOCK PLAN SCALE 1:500

area adged red is approx 1000m2

area adged blue is also under applicant ownership/control

AMENDENTS
A roof plan added DM 01 04 22
B red line amended, roof hatching omitted DM 05 04 22
C road names & existing rear dormers added DM 06 04 22

PROJECT NAME Extension and Alterations to Dwelling 93 Main Road Smalley			JOB NO. DMA15–015
DRAWING TITLE Survey as Existing Block Plan as Existing.			DWG NO. EX 81 07
SCALE 1:500	DRAWN BY DMcPhee	DATE Jan 22	REV. C

This drawing is copyright
Contractor must check all dimensions on site, working only from grid & figure dimensions.
Any discrepancies are to be reported to the designer before work commences.

RIBA Chartered Practice

David McPhee Chartered Architect

1 Rutland Drive Mickleover Derby DE3 9FW Tel- 01332 988279 E mail- dave@davidmcpheearchitect.co.uk