


SOUTH ELEVATION SCALE 1:50

EAST ELEVATION SCALE 1:50


WEST ELEVATION SCALE 1:50

NORTH ELEVATION SCALE 1:50

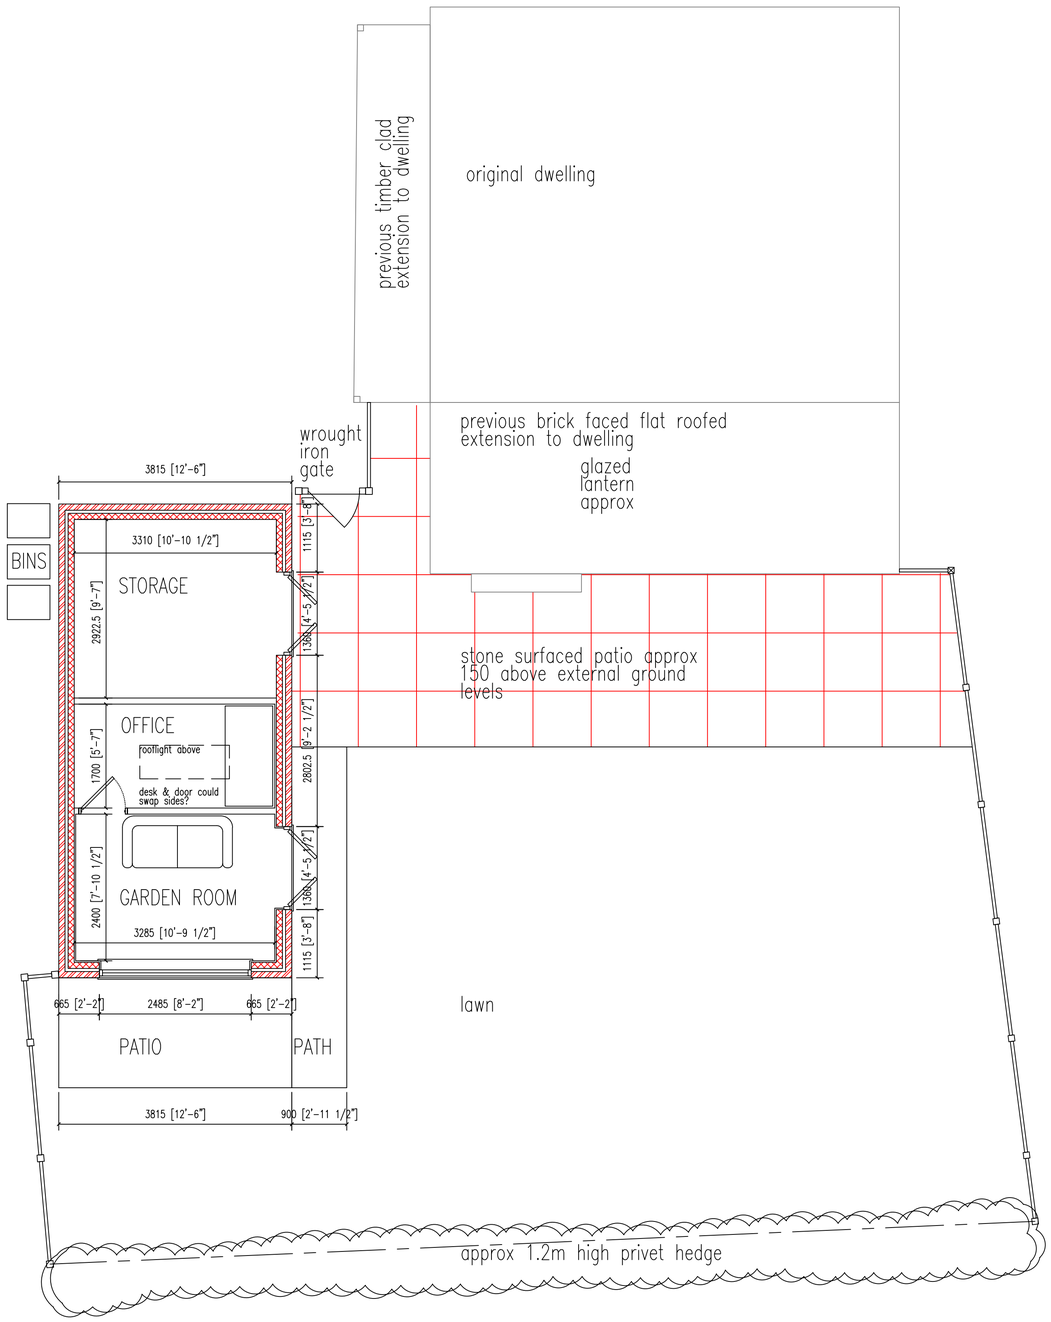

GROUND FLOOR PART PLAN SCALE 1:50

0 10m

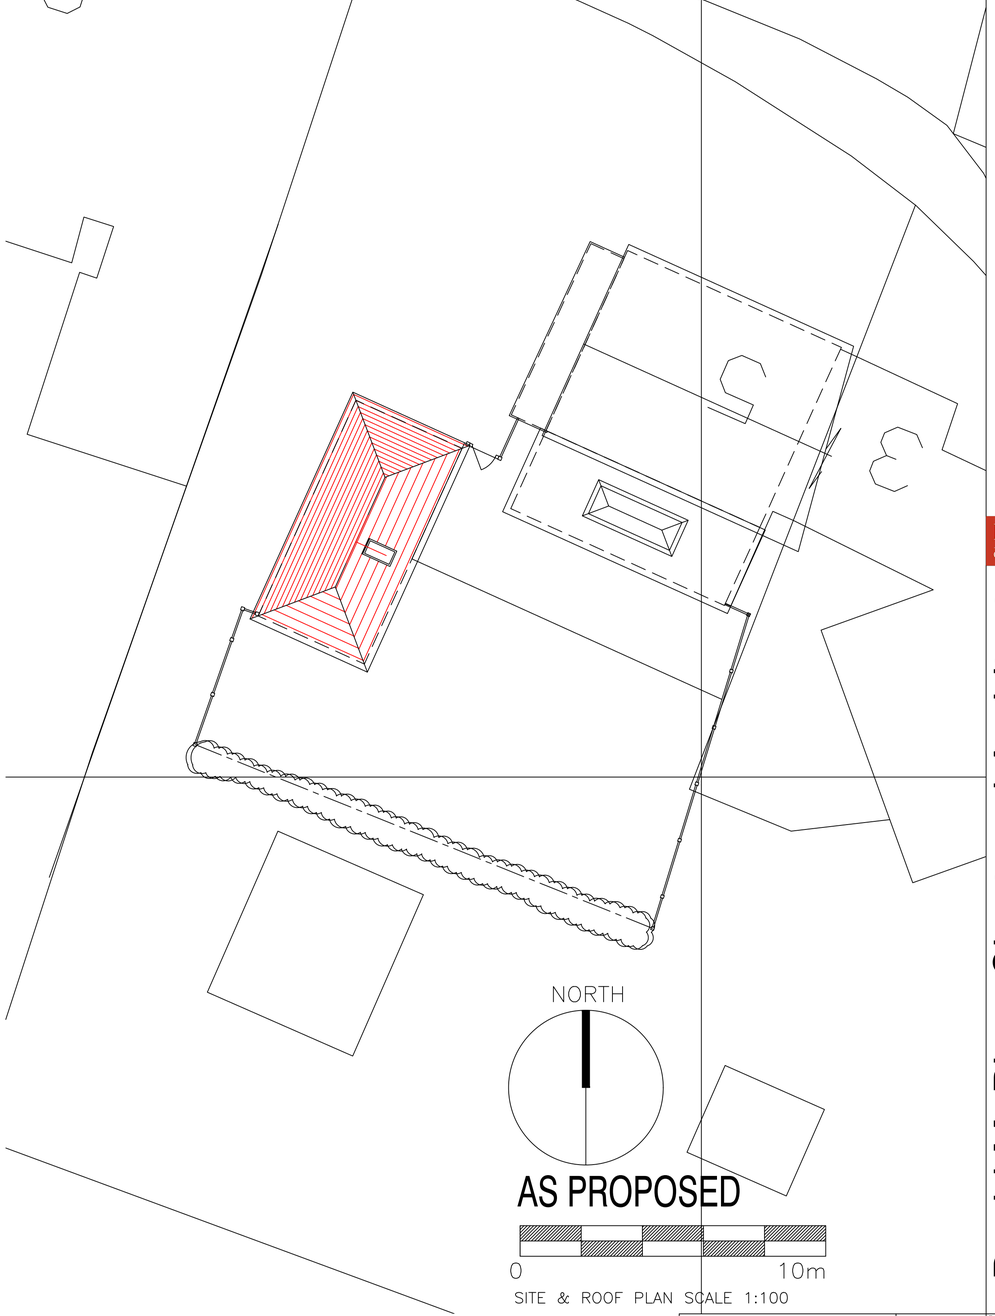

AS PROPOSED

0 10m

SITE & ROOF PLAN SCALE 1:100

AMENDENTS

A. design development following client group comments DM 29 03 22

B. minor corrections for planners DM 29 03 22

David McPhee Chartered Architect
1 Rutland Drive Mickleover Derby DE3 9FW Tel- 01332 988279 E mail- dave@davidmcpheearchitect.co.uk
RIBA Chartered Practice

PROJECT NAME Ancillary Building Within Curtilage of Dwelling 5 Main Street Hörsley Woodhouse			JOB NO. DMA22–002
DRAWING TITLE Scheme Design 01 Plan and Elevation as Proposed.			DWG NO. SK 81 01
SCALE 1:50	DRAWN BY DM	DATE 29/03/22	REV. B

This drawing is copyright
Contractor must check all dimensions on site, working only from grid & figure dimensions.
Any discrepancies are to be reported to the designer before work commences.