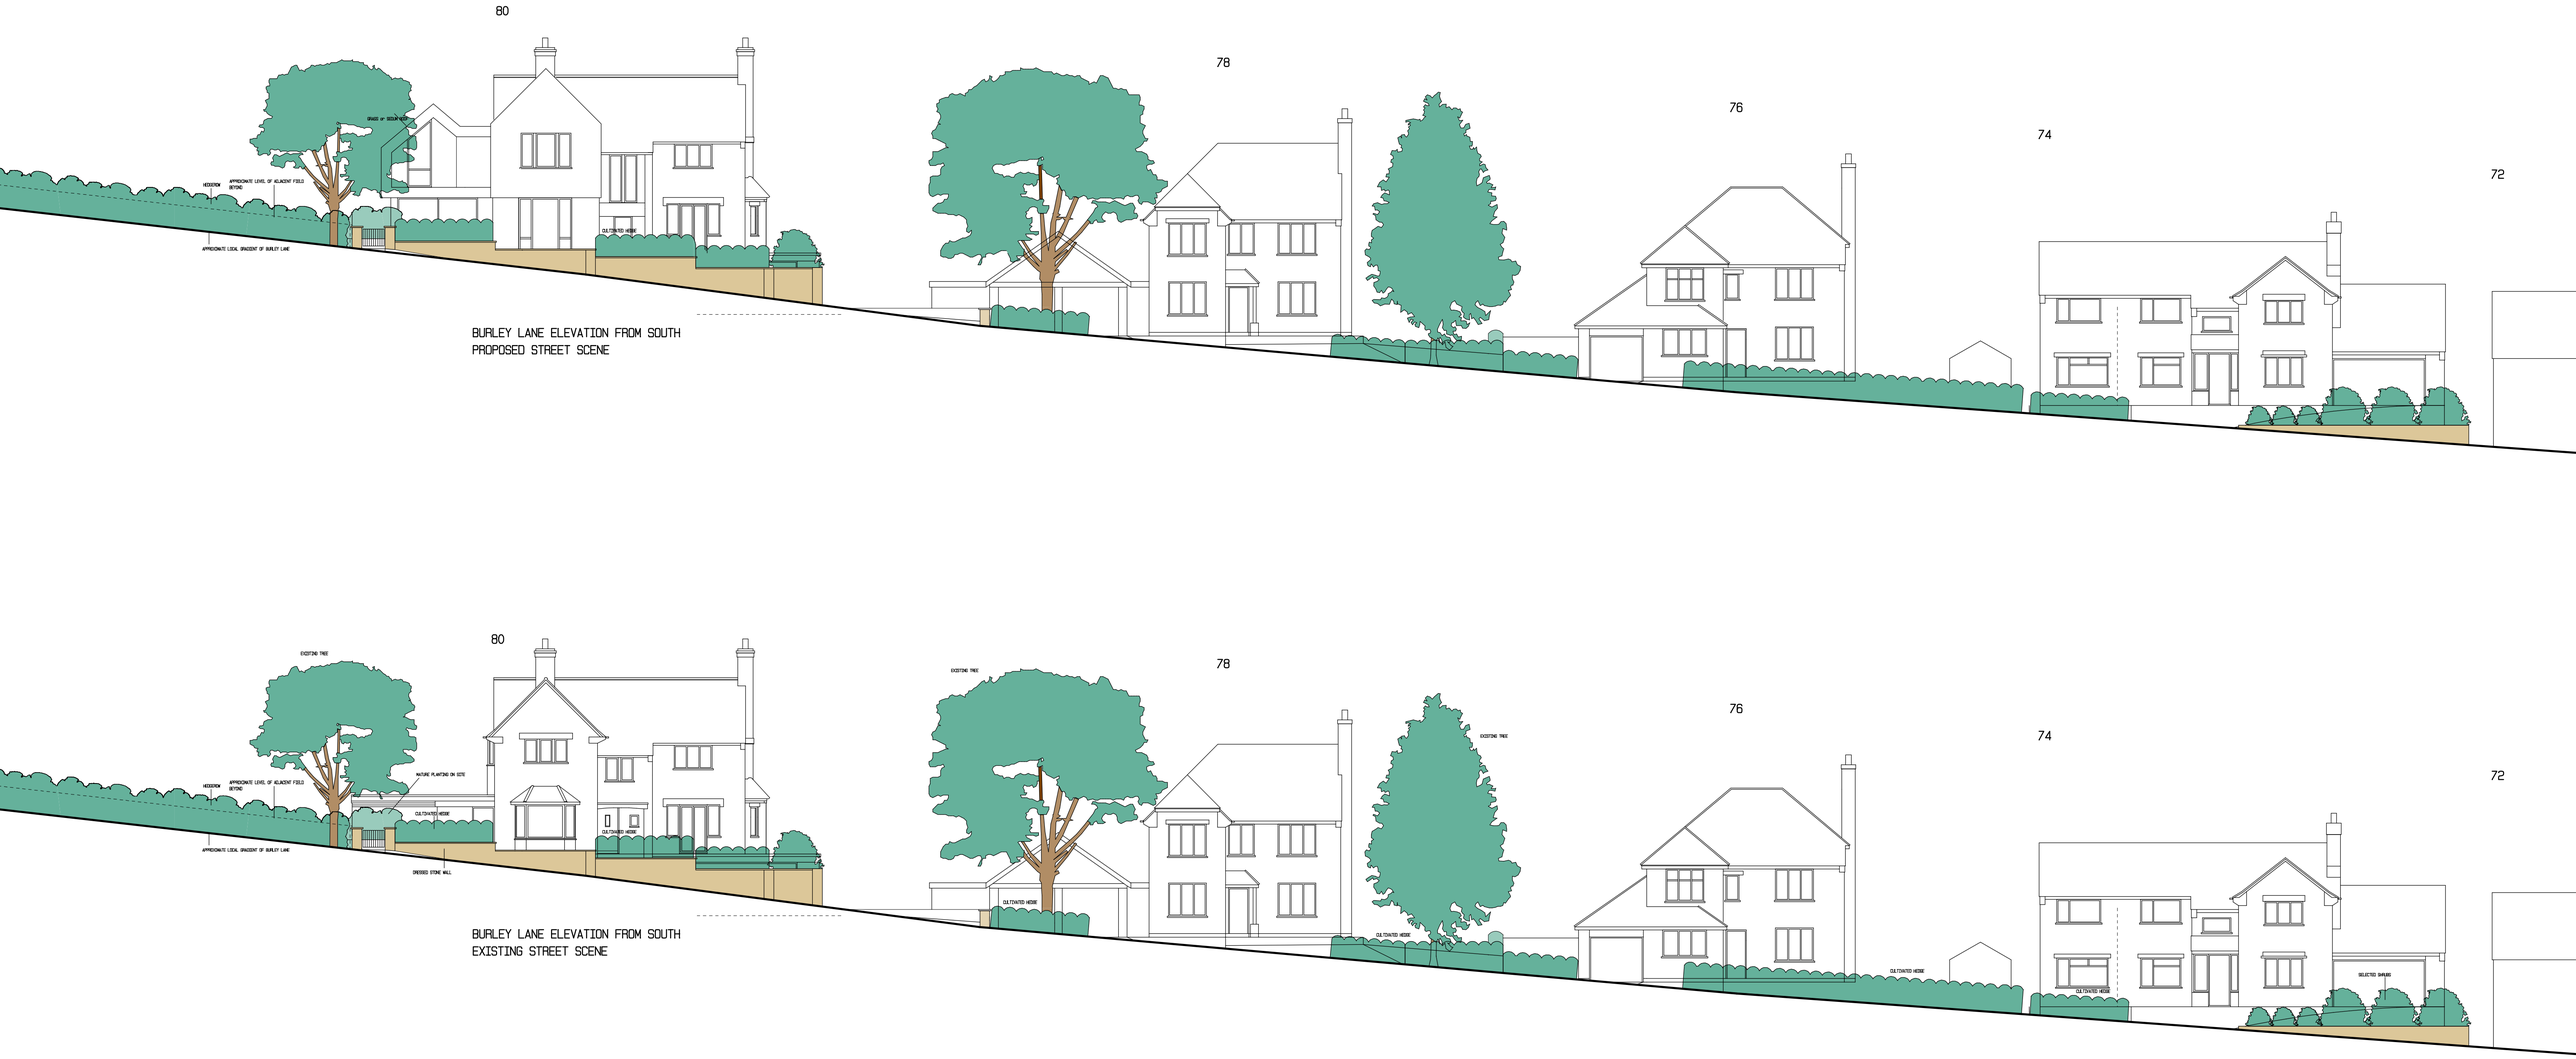

BURLEY LANE ELEVATION FROM SOUTH
PROPOSED STREET SCENE

BURLEY LANE ELEVATION FROM SOUTH
EXISTING STREET SCENE

REVISIONS
A - ELEVATIONS AMENDED TO REFLECT PROPOSED SCHEME
JULY 16TH 2021

PLANNING DAW-02A

STREET SCENES

PROPOSED EXTENSIONS AT
80 BURLEY LANE
QUARNDON 1-125 @ A1