

FRONT ELEVATION.
SCALE : 1 : 100

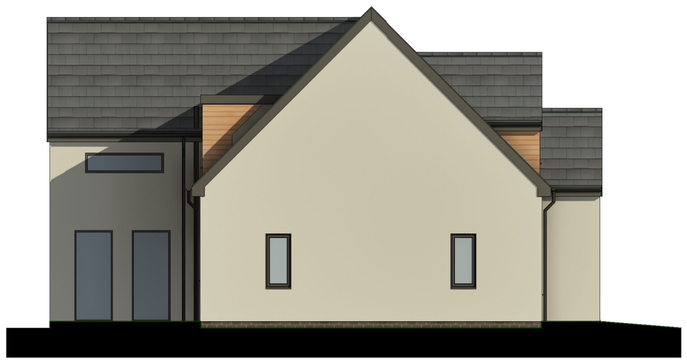

L.H. SIDE ELEVATION.
SCALE : 1 : 100

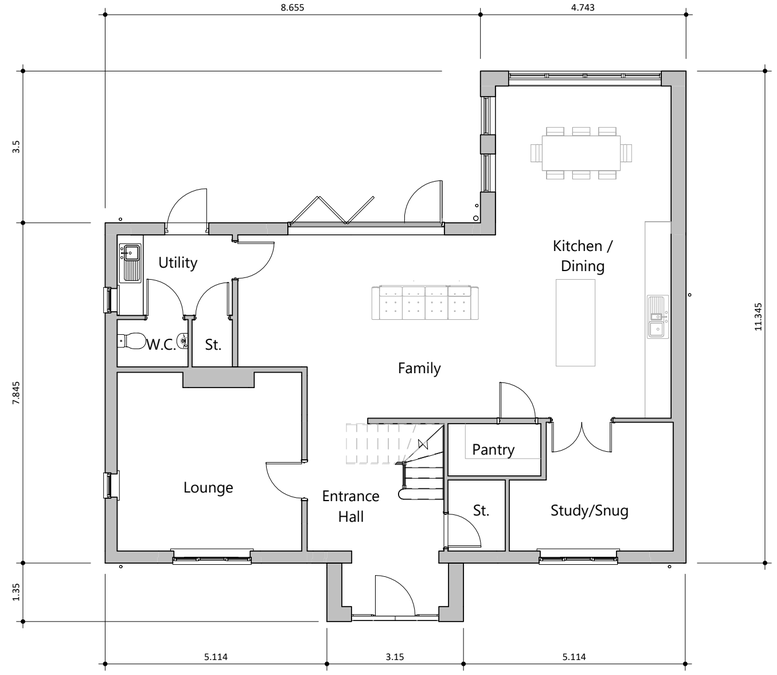

GROUND FLOOR PLAN.
SCALE : 1 : 100



R.H. SIDE ELEVATION.
SCALE : 1 : 100



REAR ELEVATION.
SCALE : 1 : 100





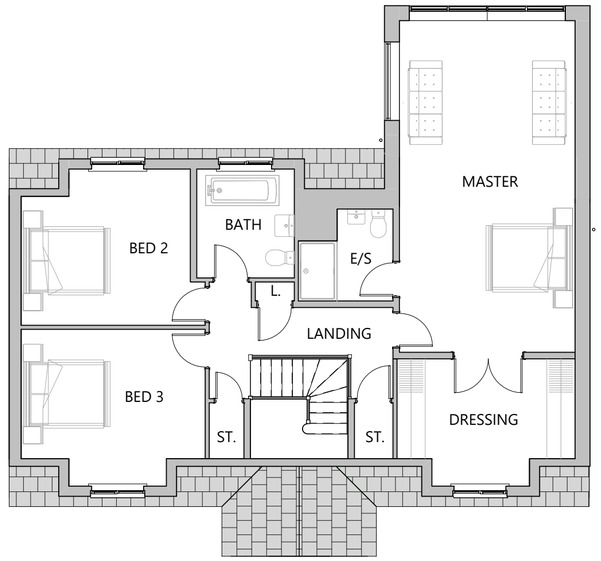

FIRST FLOOR PLAN.
SCALE : 1 : 100

Project Title: 26 PIT LANE WAINGROVES RIPLEY	Drawing Title: PLANNING DRAWING AS PROPOSED	Scale: 1 : 100 / Drawn By: T.H. / Date: 14.03.22
		Drawing No.: PL-801 / Revision:

CONTRACTORS MUST CHECK ALL DIMENSIONS ON SITE. ONLY FIGURED DIMENSIONS TO BE WORKED FROM DISCREPANCIES MUST BE REPORTED TO THE DESIGN OFFICE BEFORE PROCEEDING

ORIGINAL SHEET SIZE A3 - DO NOT SCALE FROM THIS DRAWING