


'GARDEN SIDE' ELEVATION


FRONT ELEVATION

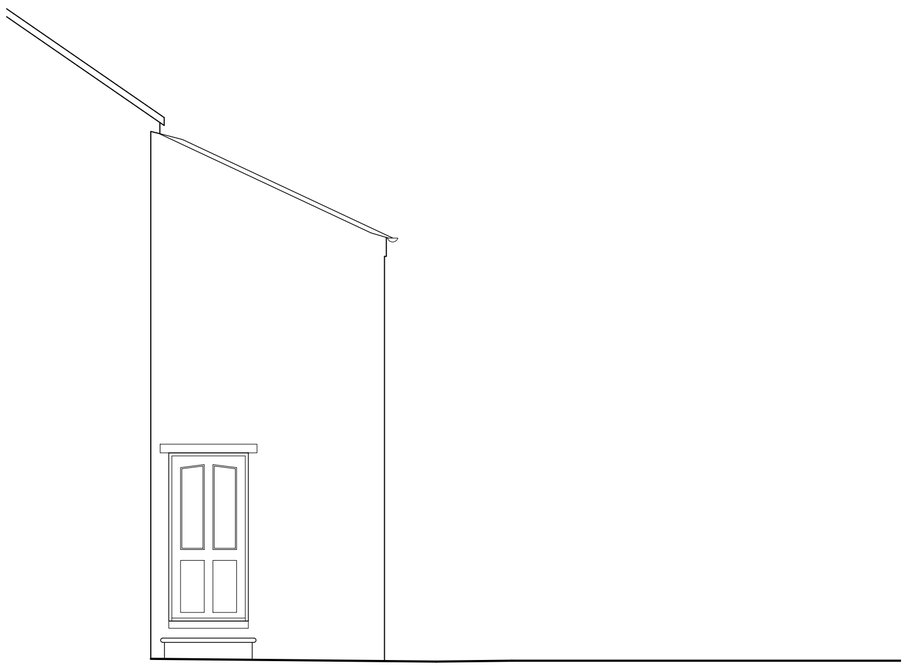



'COURTYARD SIDE' ELEVATION / SECTION

'RIVER SIDE' ELEVATION

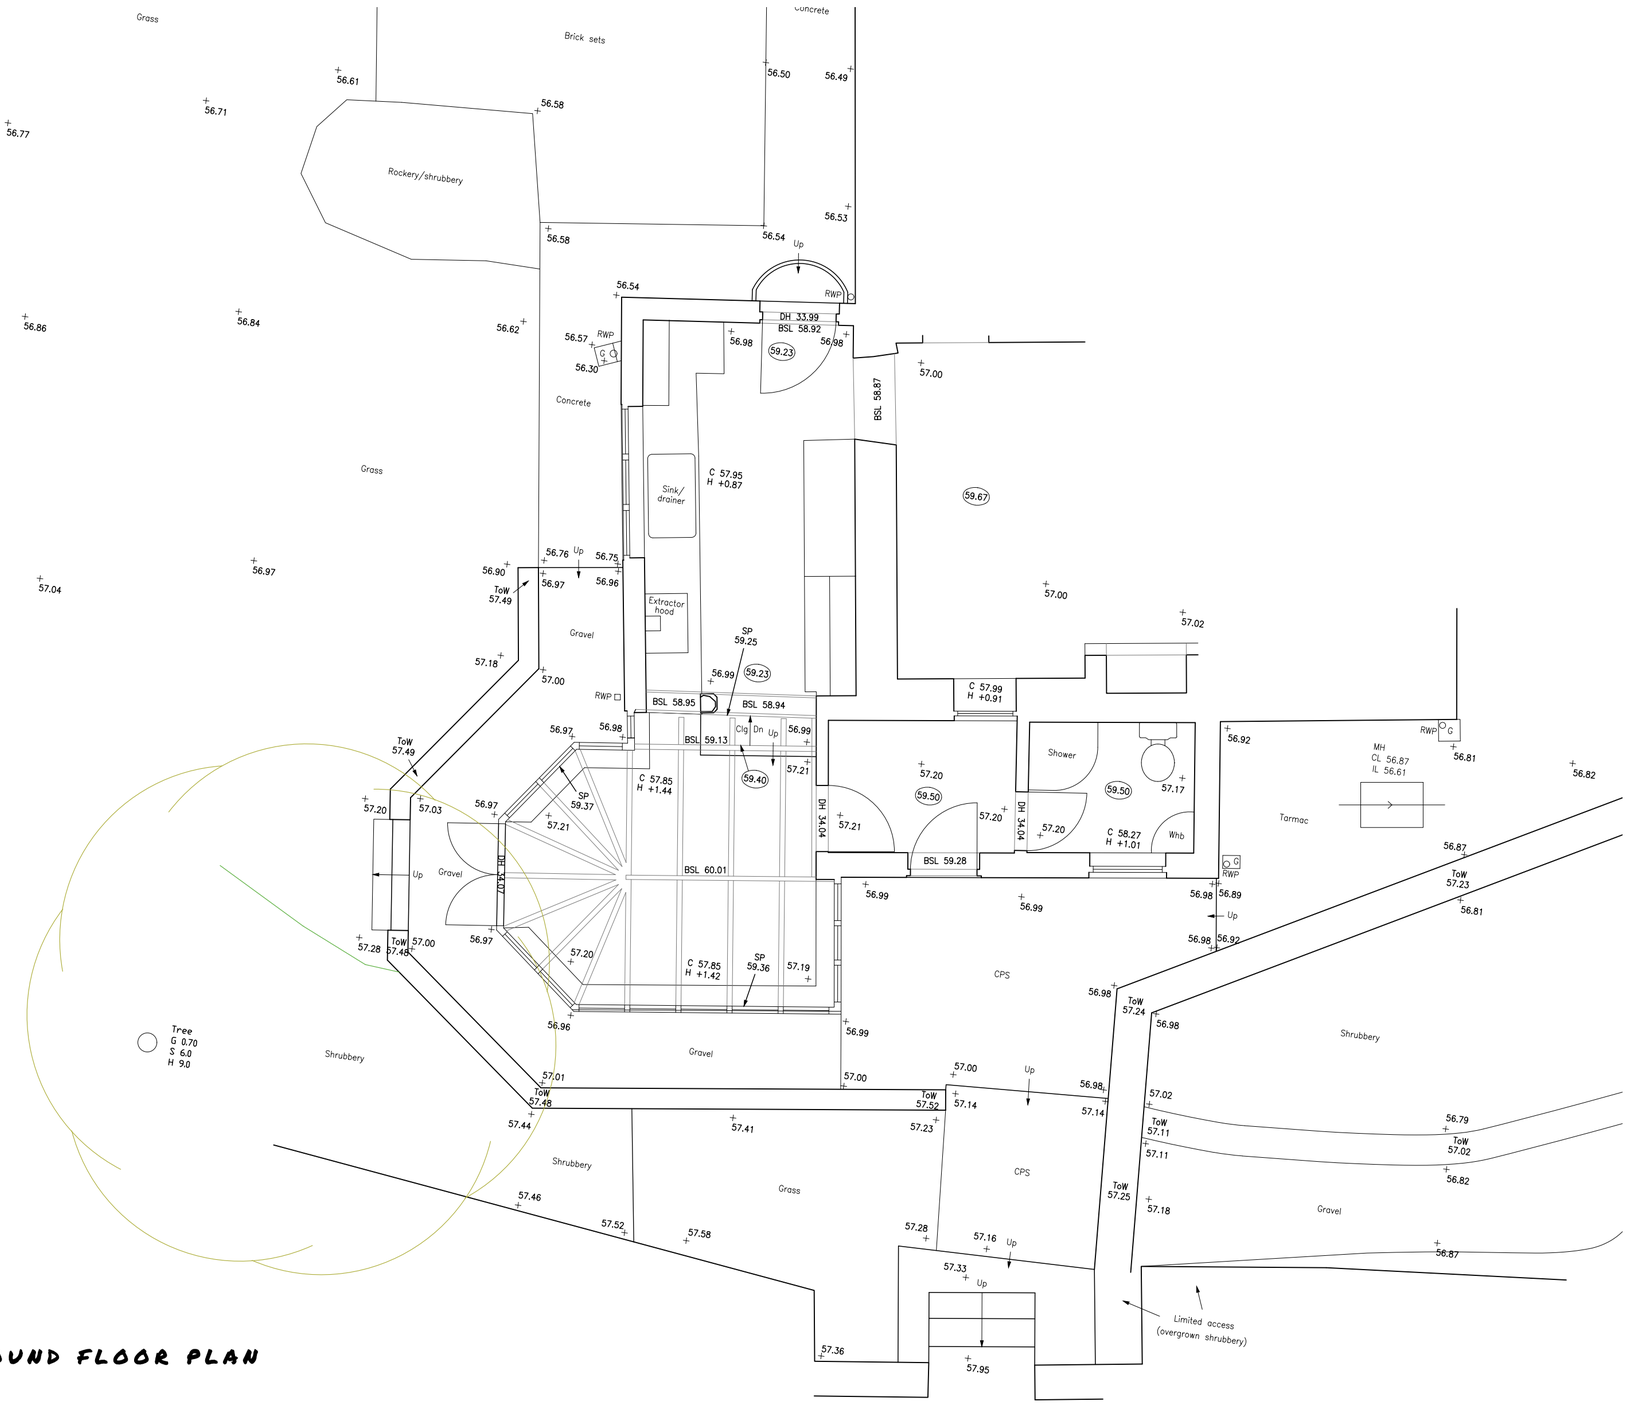

EXISTING GROUND FLOOR PLAN

GREY RICHARDS TROWELL ARCHITECTURE

Address: 1-3 Greenhill, Wirksworth, Derbyshire, DE4 4EN
Tel: 01629 825491
Email: info@grtarchitecture.co.uk
Website: www.grtarchitecture.co.uk

Client:	Guy & Marie Lillie		
Project:	Kitchen & Sunroom Extension @		
Address:	The Mill House, Duck Island, Duffield		
Drawing:	Existing Plans & Elevations		
Dwg No:	001	Date:	28th Feb 2022
Scale:	1:50	Paper size:	A1
RIBA Stage:	003		

Please Note:

Drawings up to RIBA Work Stage 4 are not sufficiently detailed for construction

DO NOT SCALE DRAWING

© Grey Richards Trowell Architecture all rights reserved