
Do not scale this drawing. All discrepancies to be clarified with project Architect. If in doubt ask.

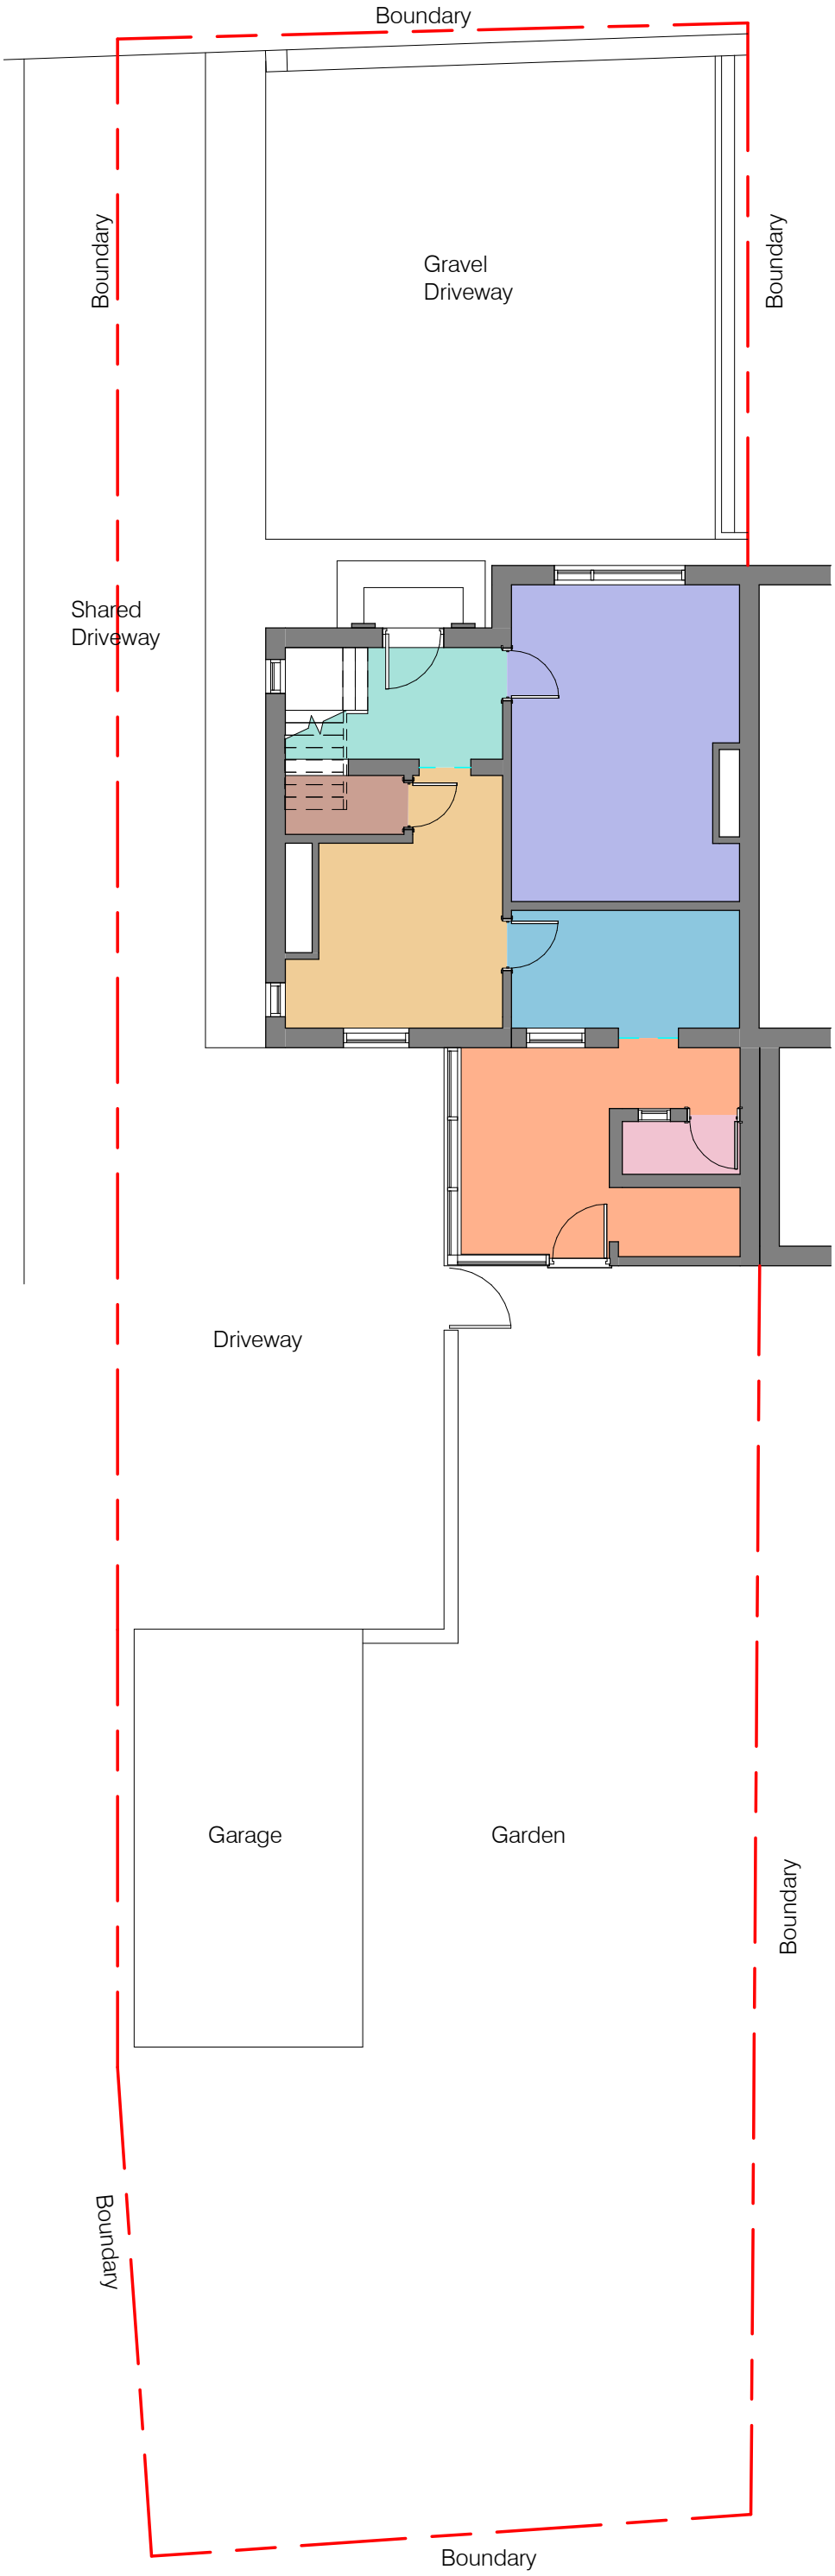

1 **Existing Site Plan**
Scale: 1 : 100

Rev	Date	Description	By	Chk'd

hampton booth

Client
Mr Daniel Elliot

Project
Proposed Rear Extension
27 Kerry Drive
Smalley
Derbyshire
DE7 6ER

Drawing Title
Existing Site Plan

Scale	Sheet Size	Date
1 : 100	A3	07/01/22

Revision