Do not scale this drawing. All discrepancies to be clarified with project Architect. If in doubt ask.




1 **Proposed Front Elevation**
Scale: 1 : 100



2 **Proposed Rear Elevation**
Scale: 1 : 100



3 **Proposed Side Elevation**
Scale: 1 : 100

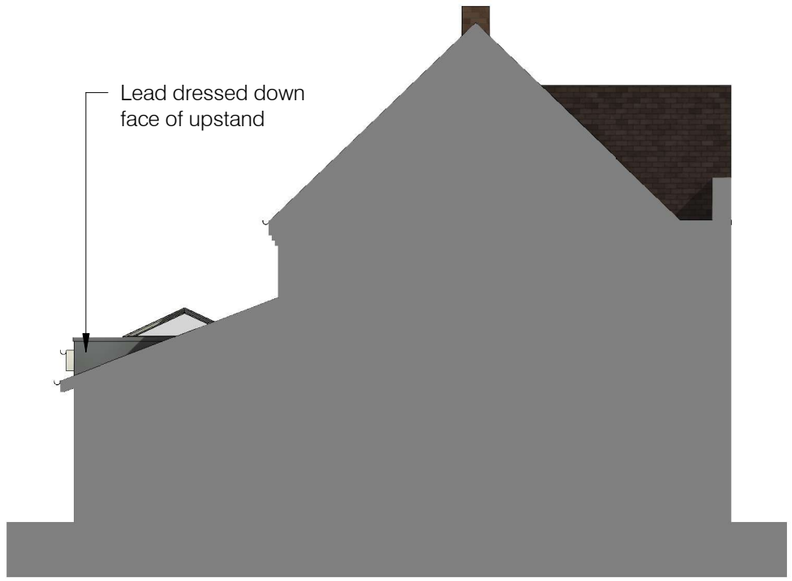

4 **Proposed Side Elevation 2**
Scale: 1 : 100

Rev	Date	Description	By	Chk'd
C	08.04.22	Revised for LDC application	HB	EB
B	07.03.22	Building regulations application issue	HB	EB
A	02/03/22	Revised Rear Doors, amended to Building Regulations issue	HB	EB

hampton booth

Client
Mr Daniel Elliot

Project
Proposed Rear Extension
27 Kerry Drive
Smalley
Derbyshire
DE7 6ER

Drawing Title
Proposed Elevations

Scale	Sheet Size	Date
1 : 100	A3	08/02/22

Revision
C