S.G ARCHITECTURAL DESIGN
Tel: 07817034426. sgarchitecturaldesign@gmail.com.
www.sgarchitecturaldesign.com

Chevin House, Chevin Road, Milford, Belper, Derbyshire, DE56 0QH

03 - PROPOSED ELEVATIONS

SG PROJECT NO	PAPER SIZE	DRAWN BY
266	A3	SG
REVISION	SCALES	1:50
PLANNING		

Drawing measurements shall not be obtained by scaling. Verify all dimensions prior to construction. Immediately report any discrepancies on this document to SG ARCHITECTURAL DESIGN.

REV.	DESCRIPTION	DATE	BY	CHKD
P1	FINAL ISSUE	06/04/2022	SG	SG

THE FLUE ABOVE THE ROOF LINE IS BARELY VISIBLE DUE TO THE NATURE OF THE SITE AND WILL HAVE ABSOLUTE MINIMUM IMPACT ON THE SETTING OF THE LISTED BUILDING (A SITE VISIT IS REQUIRED TO DEMONSTRATE THIS TO THE HERITAGE OFFICERS)

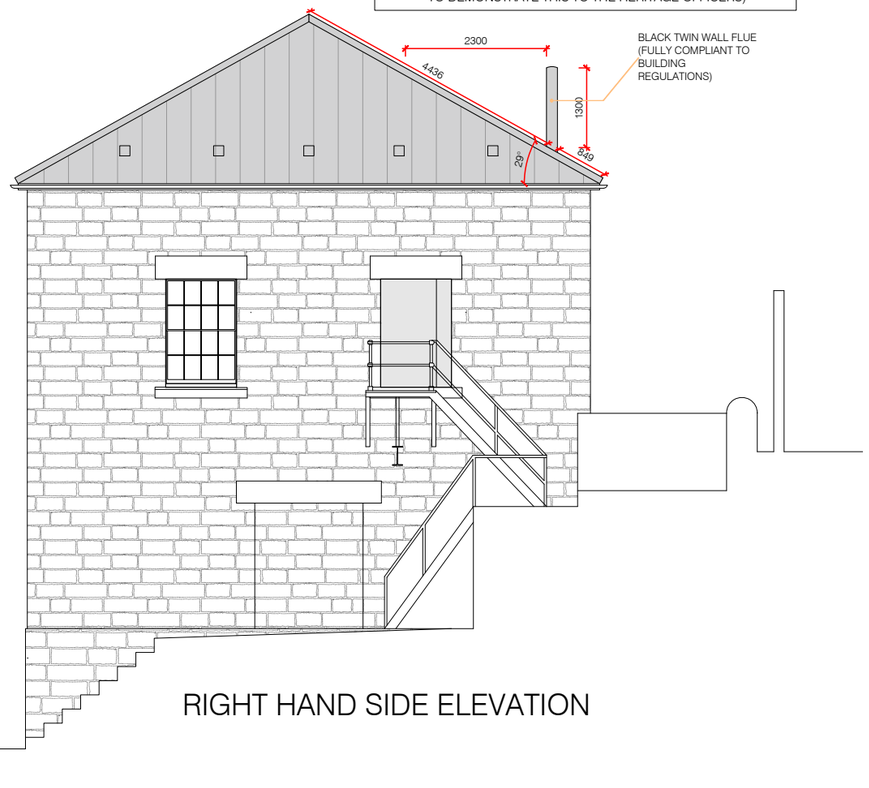

RIGHT HAND SIDE ELEVATION

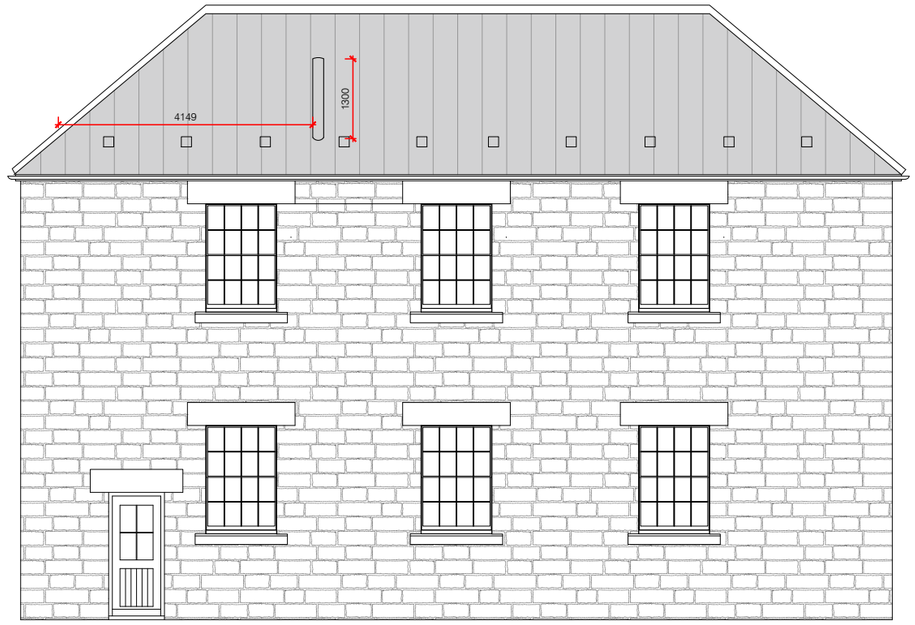

REAR ELEVATION

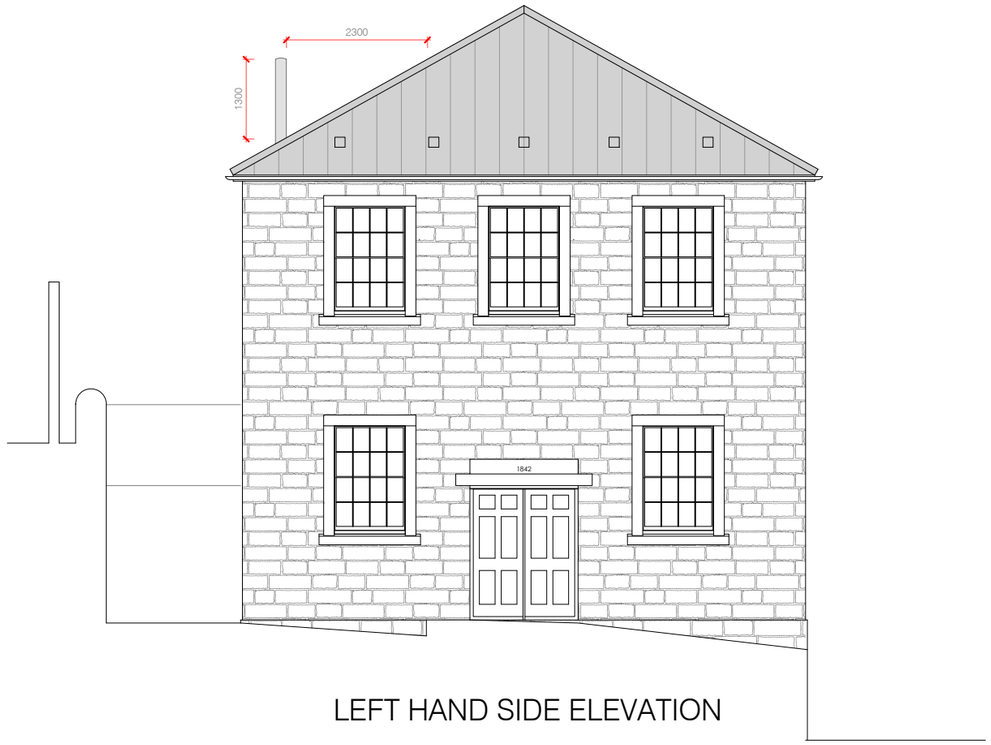

LEFT HAND SIDE ELEVATION

Scale 1:100



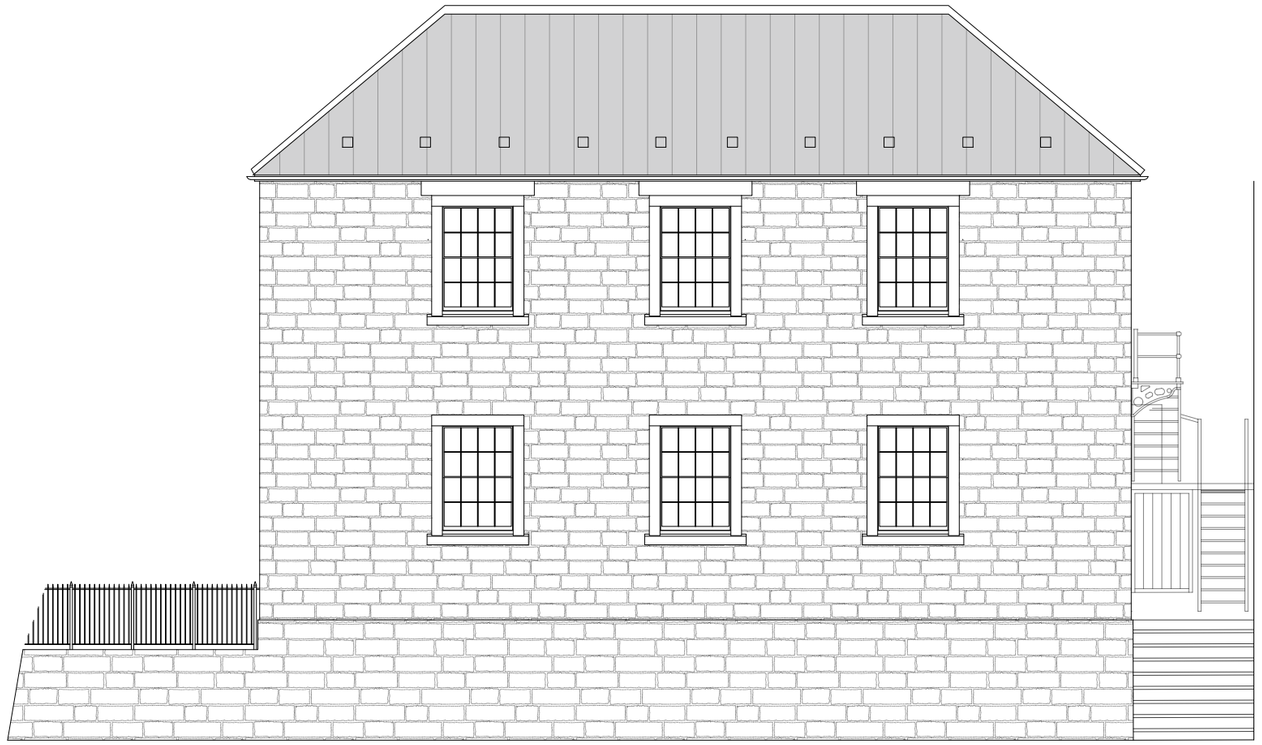

FRONT ELEVATION