S.G ARCHITECTURAL DESIGN
Tel: 07817034426. sgarchitecturaldesign@gmail.com.
www.sgarchitecturaldesign.com

Chevin House, Chevin Road, Milford, Belper, Derbyshire, DE56 0QH

04 - PROPOSED LAYOUT AND ROOF PLAN

SG PROJECT NO.	PAPER SIZE	DRAWN BY
266	A3	SG
REVISION	SCALES	
PLANNING	1:50	

Drawing measurements shall not be obtained by scaling. Verify all dimensions prior to construction. Immediately report any discrepancies on this document to SG ARCHITECTURAL DESIGN.

REV.	DESCRIPTION	DATE	BY	CHK'D
P1	FINAL ISSUE	06/04/2022	SG	SG

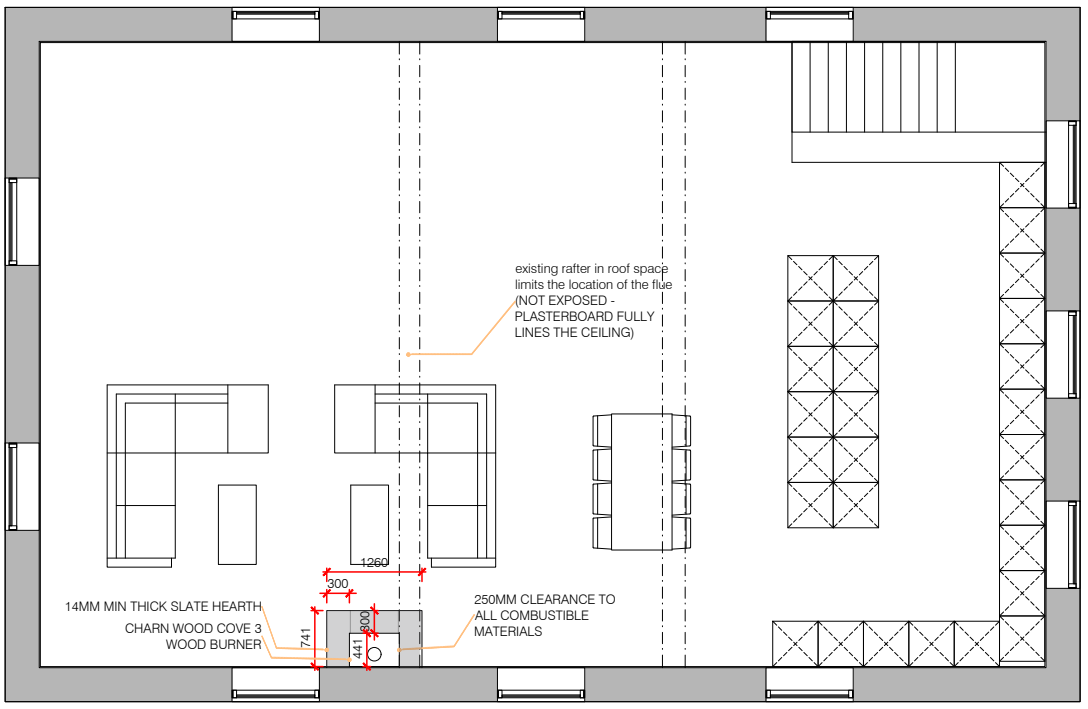

PROPOSED FIRST FLOOR

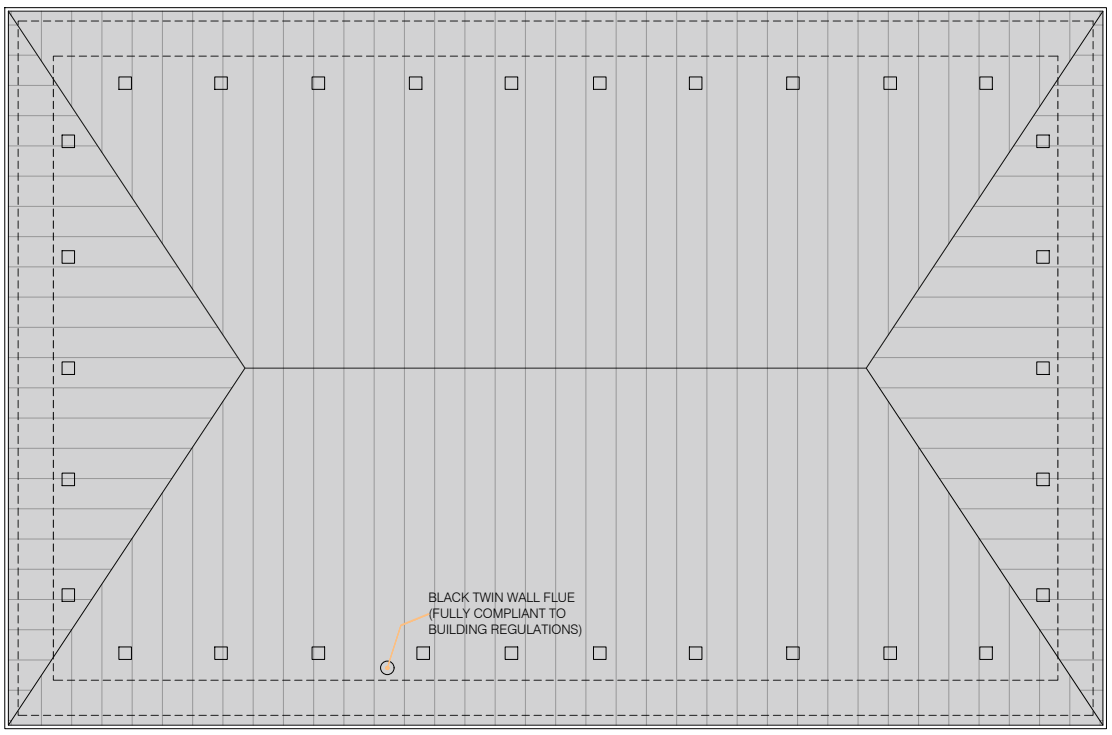

PROPOSED ROOF PLAN

Scale 1:100

0 1 2 3 4 5 10

N