S.G ARCHITECTURAL DESIGN
Tel: 07817034426. sgarchitecturaldesign@gmail.com.
www.sgarchitecturaldesign.com

Chevin House, Chevin Road, Milford, Belper, Derbyshire, DE56 0QH

01 - EXISTING ELEVATIONS

SG PROJECT NO	PAPER SIZE	DRAWN BY
266	A3	SG
REVISION	SCALES 1:50	
PLANNING		

Drawing measurements shall not be obtained by scaling. Verify all dimensions prior to construction. Immediately report any discrepancies on this document to SG ARCHITECTURAL DESIGN.

REV.	DESCRIPTION	DATE	BY	CHK'D
P1	FINAL ISSUE	06/04/2022	SG	SG

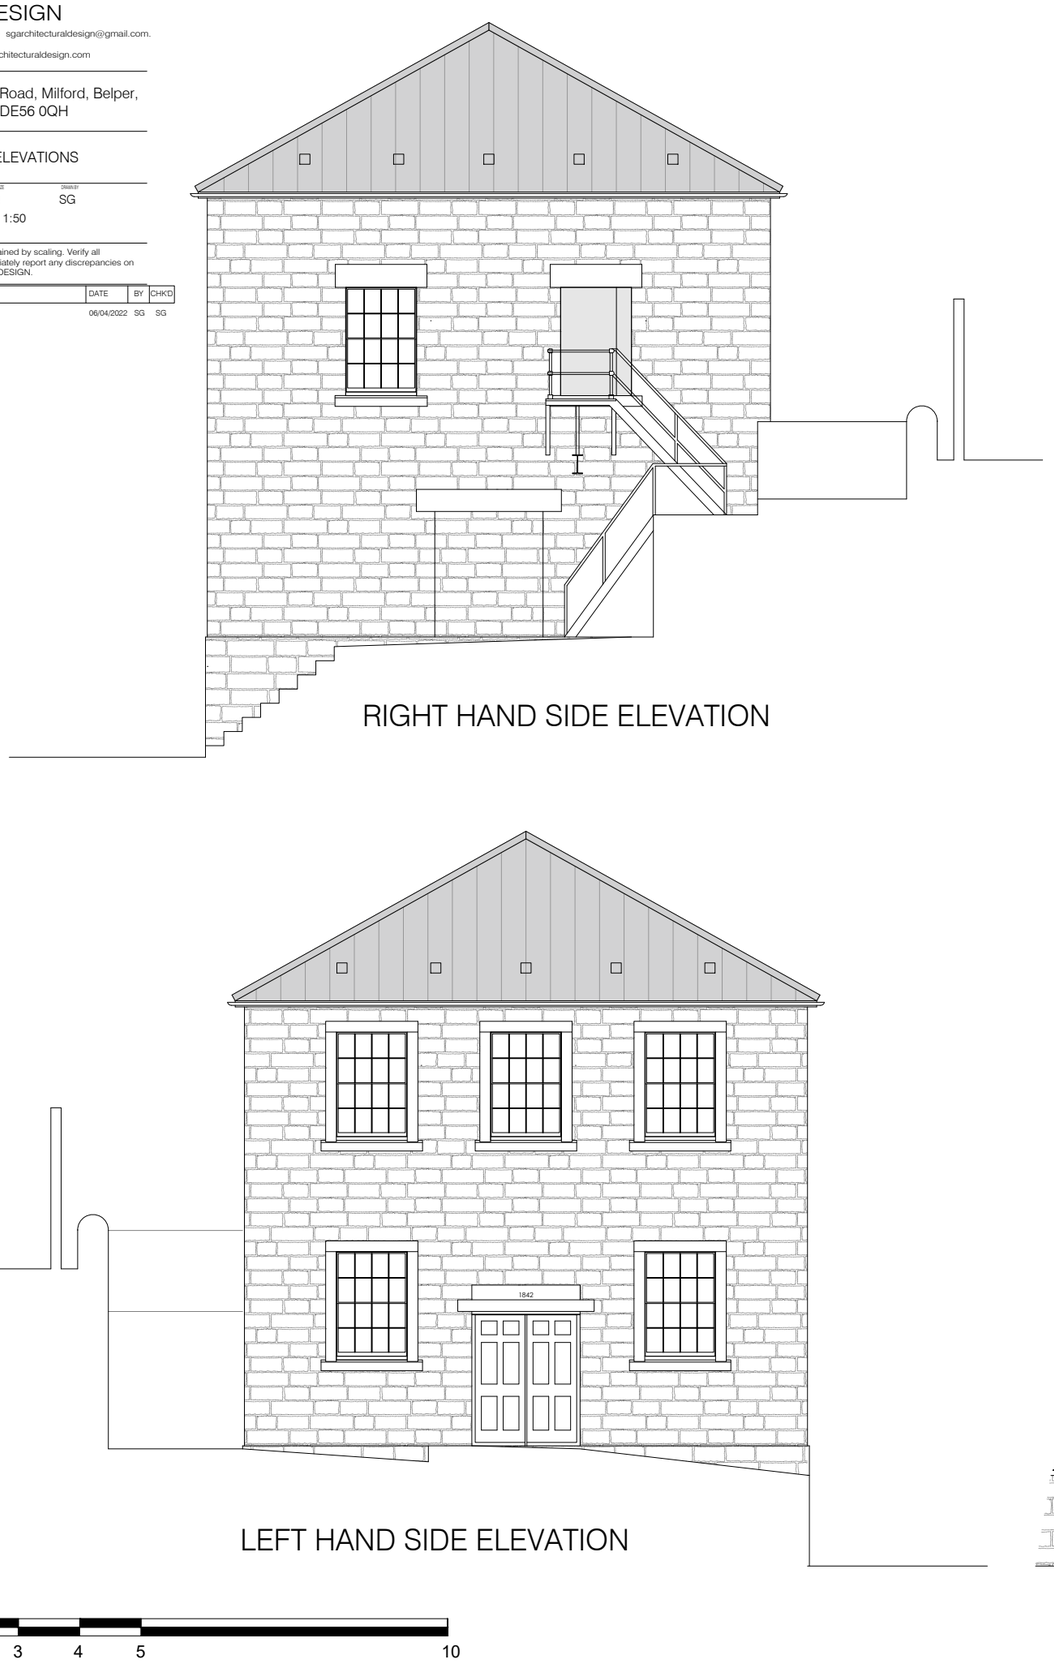

RIGHT HAND SIDE ELEVATION

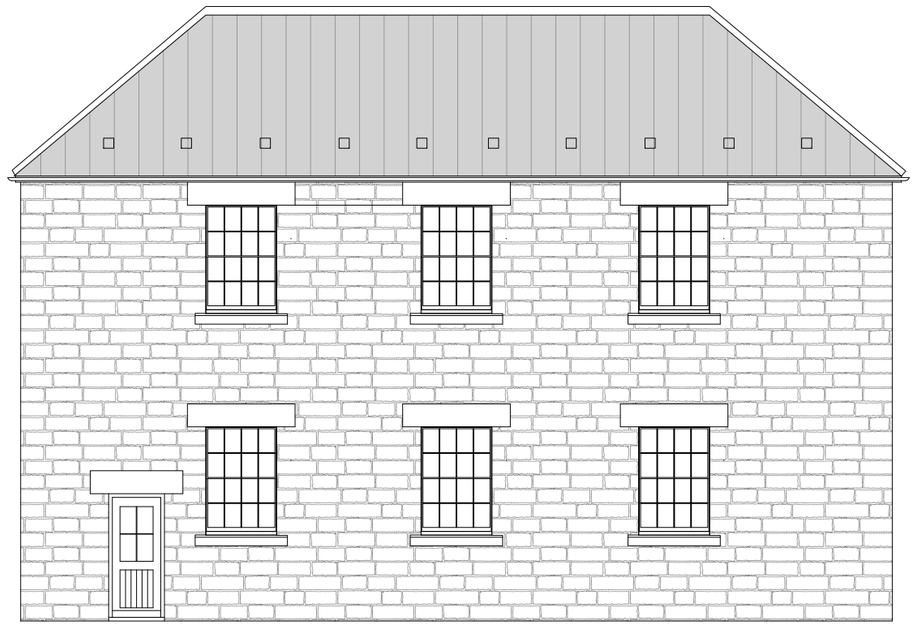

REAR ELEVATION

LEFT HAND SIDE ELEVATION

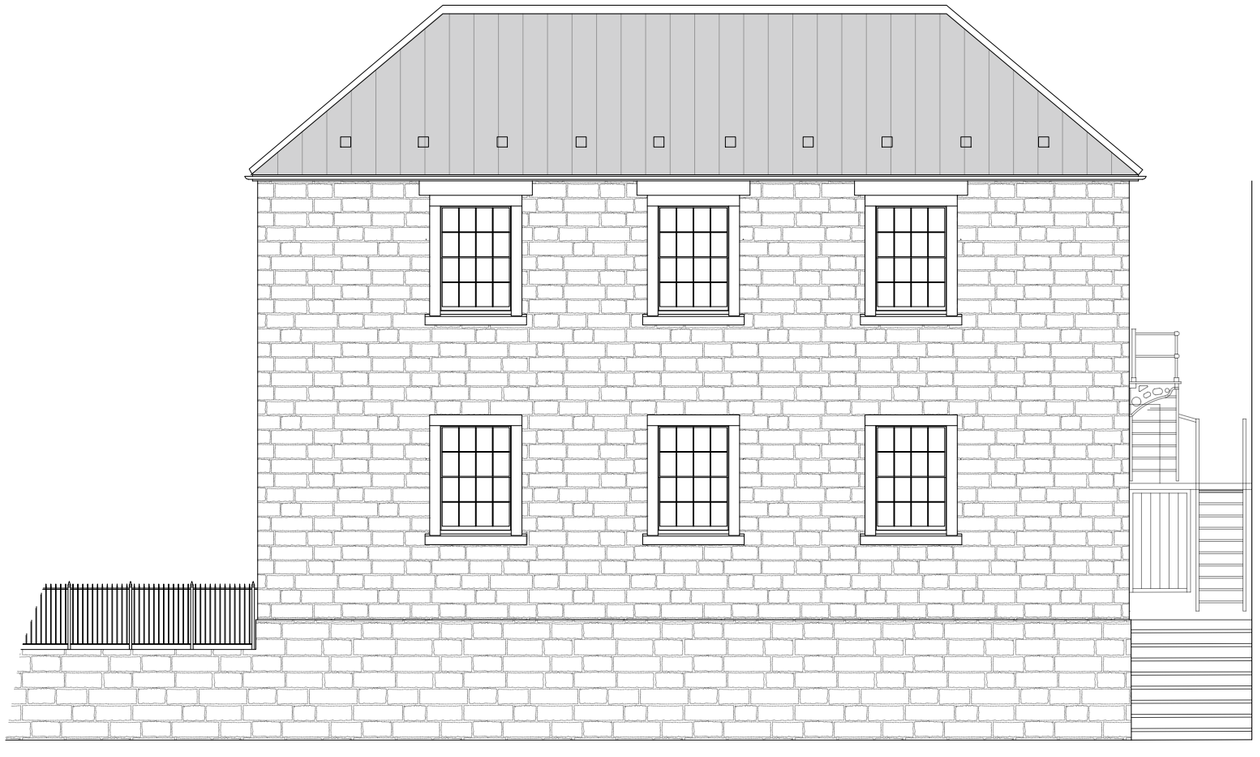

FRONT ELEVATION

Scale 1:100

0 1 2 3 4 5 10