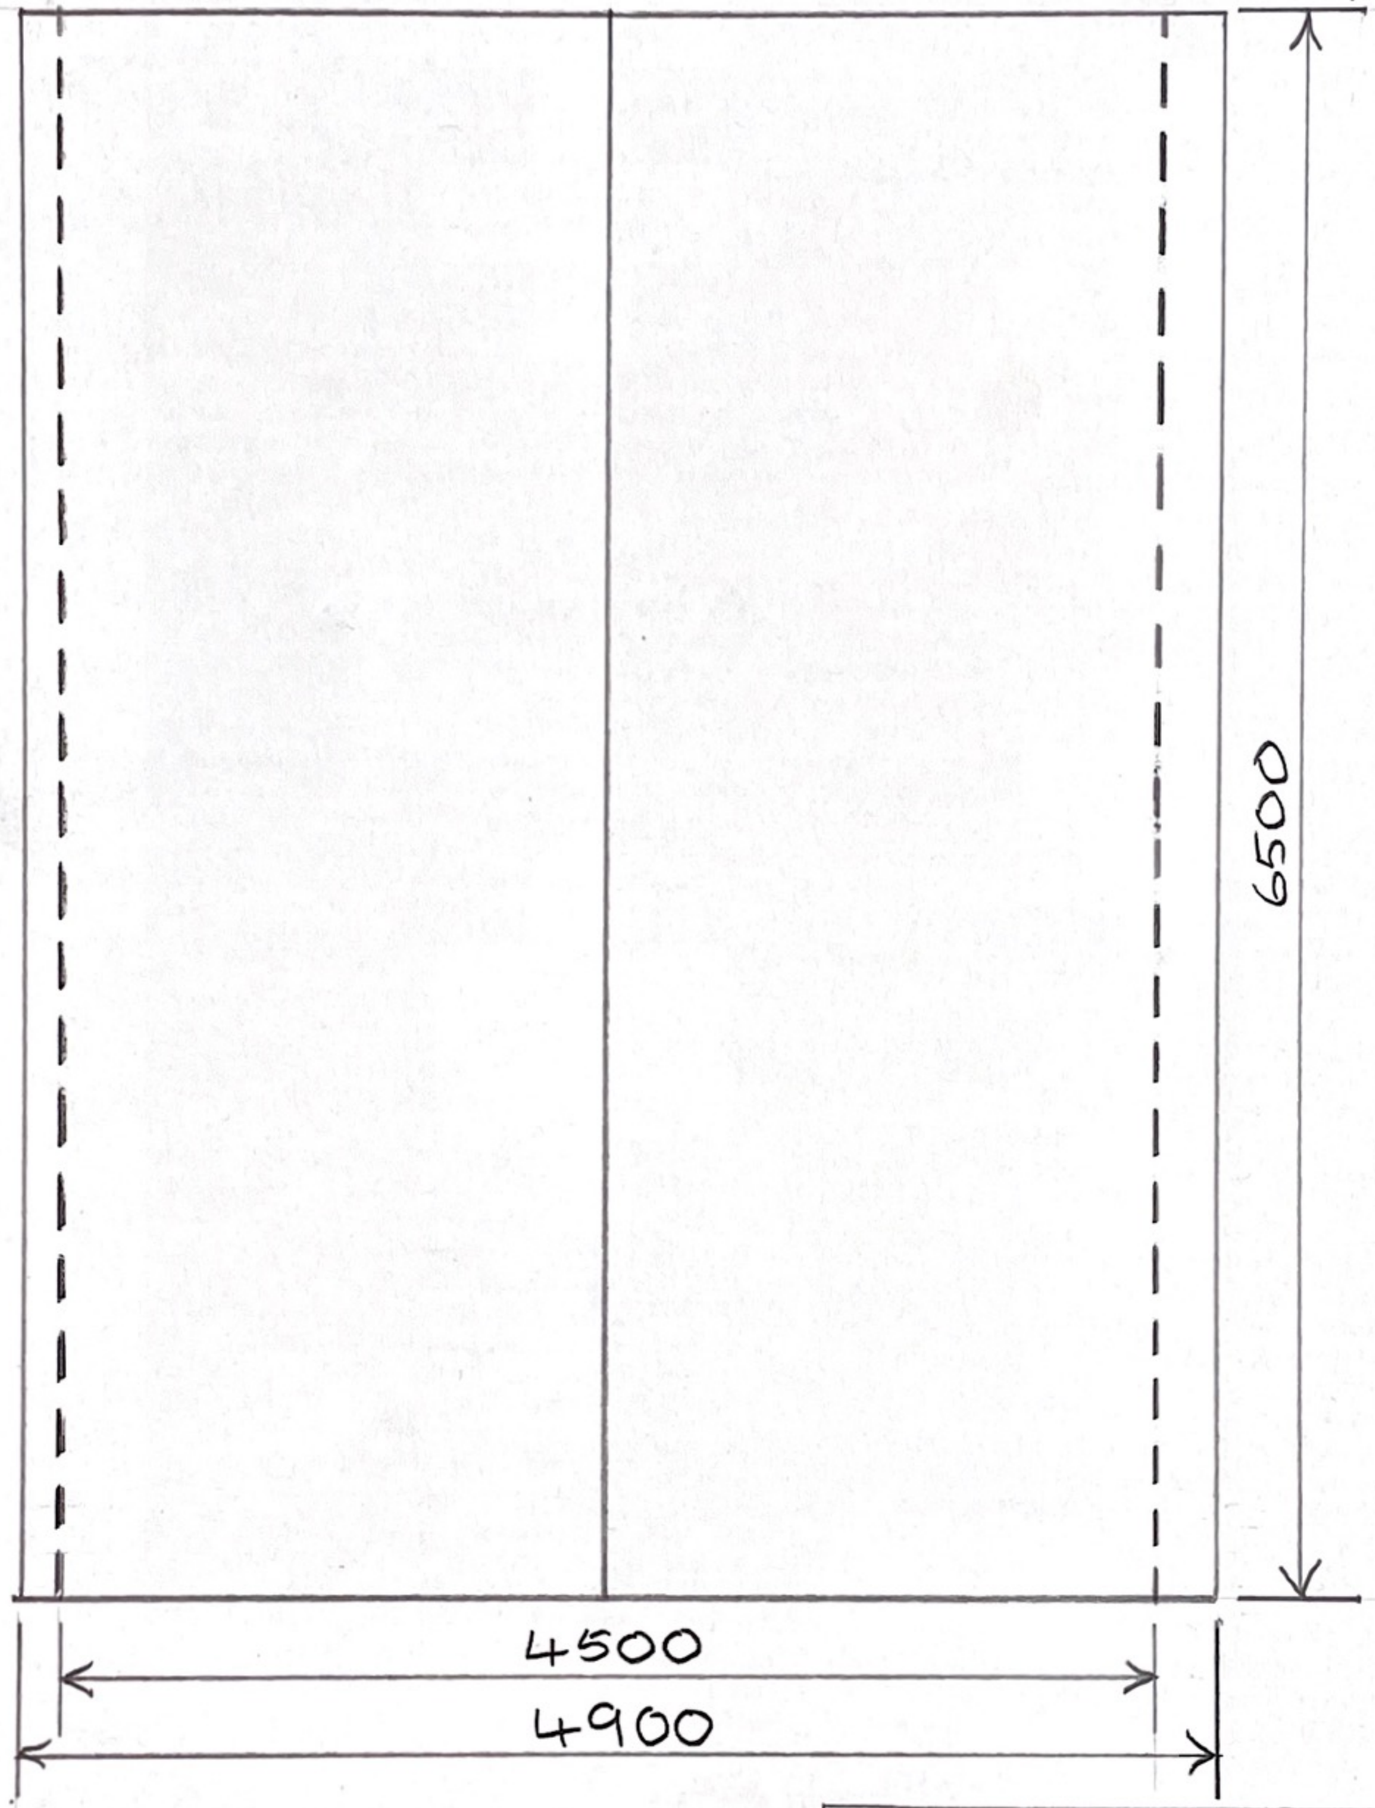


TITLE	REVISED DOUBLE GARAGE	DRAWING NUMBER	014
NAME	LEE BUNKER	PROJECTION	PLAN VIEW
DATE	10/4/2022	UNITS	mm
SCALE	1:50	MATERIAL	BRICK, BLOCK CLAY TILE, WOOD