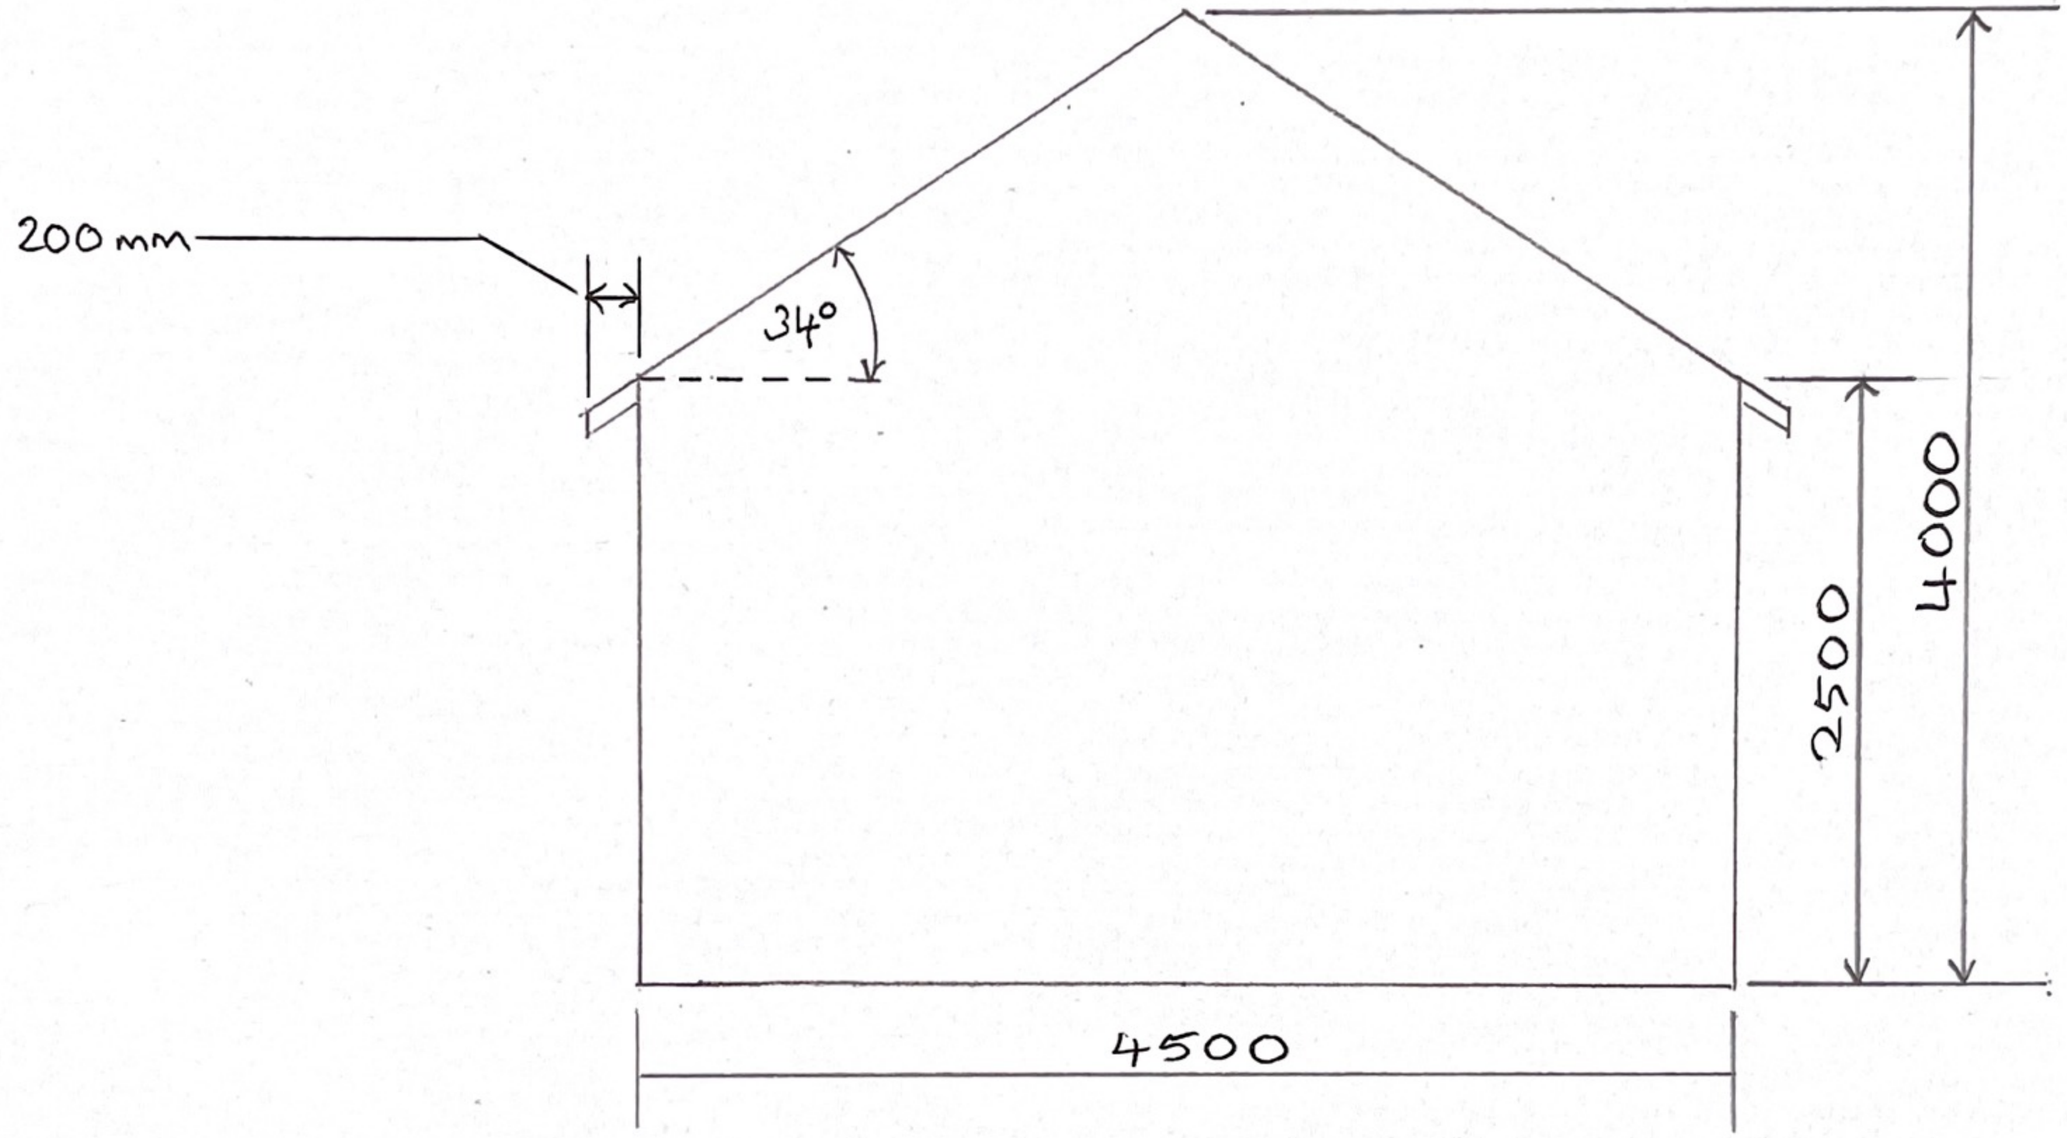


TITLE	REVISED DOUBLE GARAGE	DRAWING NUMBER	011
NAME	LEE BUNKER	PROJECTION	REAR ELEVATION
DATE	10/04/2022	UNITS	mm
SCALE	1:50	MATERIAL	BRICK, BLOCK CLAY TILE, WOOD