
Flat 11

Scale 1:12.5

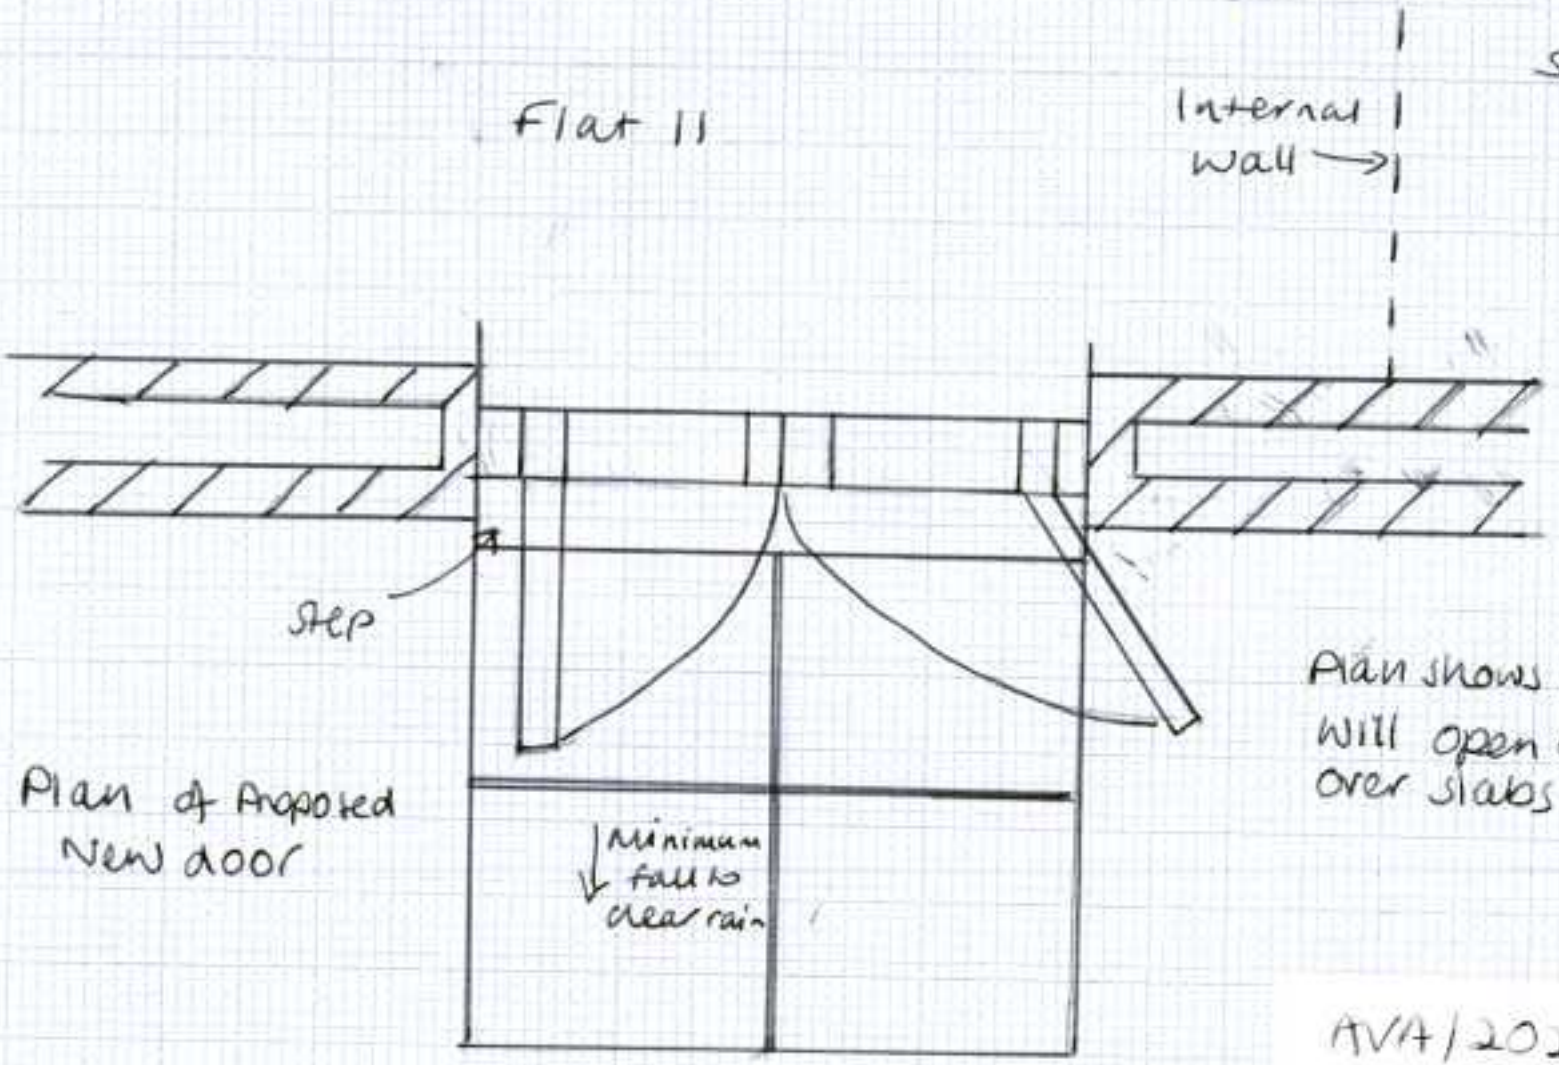

Plan of Proposed New door

Plan shows how doors will open outwards over slabs

AVA/2022/0111
11 Meadow Court
Belper