
North Scale

N

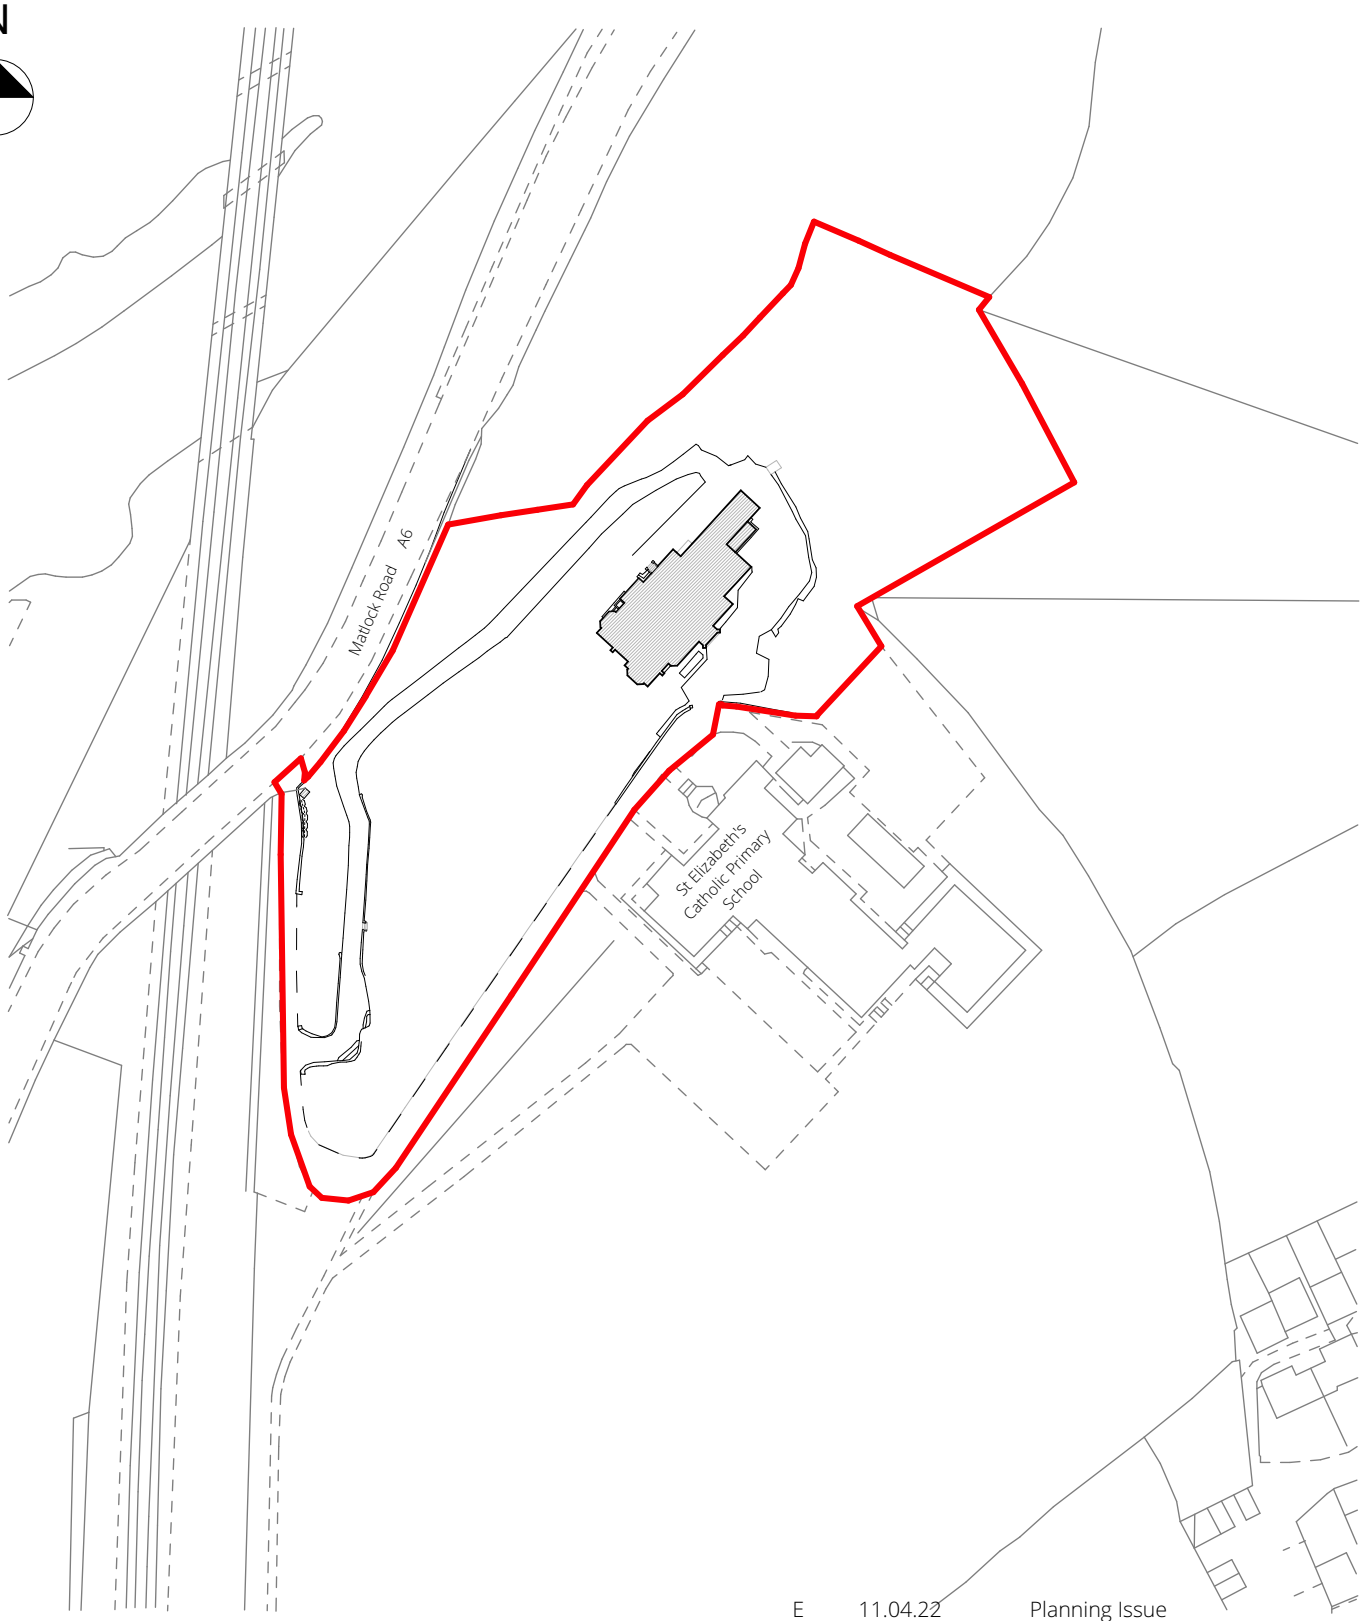

Rev.	Date	Description	Drwn.
E	11.04.22	Planning Issue	KG
D	30.03.22	Updated for planning issue	KG
C	11.12.20	Updated following planner's comment	KK
B	20.10.20	Updated following listing	JB
A	28.02.20	Planning Issue	KK

Copyright of Halsall Lloyd Partnership

Offices at : Liverpool & Nottingham
Halsall Lloyd Partnership
Address
53 Forest Road East
Post Code
NG1 4HW
Issuing Office Tel
Nottingham 01159897969
Website
www.hlpdesign.com

Drawing Title
Site Location Plan
Project
St Elizabeth House
Client
Mr Malik

Scales @ A4	First Issue Date	Drawn	Check
1:1250	05.02.20	KK	JB

Job Number / Dwg. No. / Revision
N1619_GA_102_E
RIBA Stage . Drawing Status
[3] - PLANNING

Halsall Lloyd Partnership
ARCHITECTS & DESIGNERS