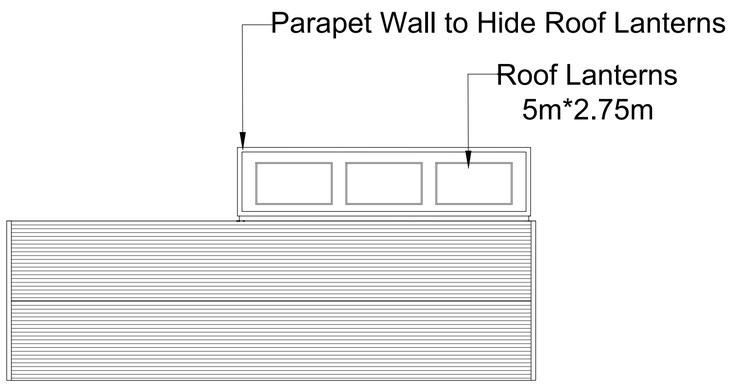


Roof Plan 1:200 @A1

Proposed Floor Plan 1:50 @ A1

PLEASE NOTE:
Survey taken by others.
Please check dimensions
before any construction works.

PlanningDesign
Second Floor, Suite 3
Woburn House
Vernon Gate
Derby
DE1 1UL
Tel: 01332 347 371
E-mail: info@planningdesign.co.uk
www.planningdesign.co.uk

PROJECT DESCRIPTION:
Construction of new extension to existing clubhouse, with associated deck area and ramped access

DRAWING TITLE:
PLANS AS PROPOSED

DRAWN BY: JB
CHECKED BY: -

CLIENT: Belper Rugby Club

DRAWING NUMBER: 001
REVISION: B

SCALE: 1:50 @ A1
DATE: Mar 2022

STATUS: PLANNING
DRAWING REF: 3750 -001

© COPYRIGHT EXISTS ON THE DESIGNS AND INFORMATION SHOWN ON THIS DRAWING : The Contractor must verify all dimensions on site before making shop drawings or commencing work of any kind. No dimensions to be scaled from this drawing. Architect to be notified of any discrepancies in dimensions immediately