18 Matlock Road - Location Plan

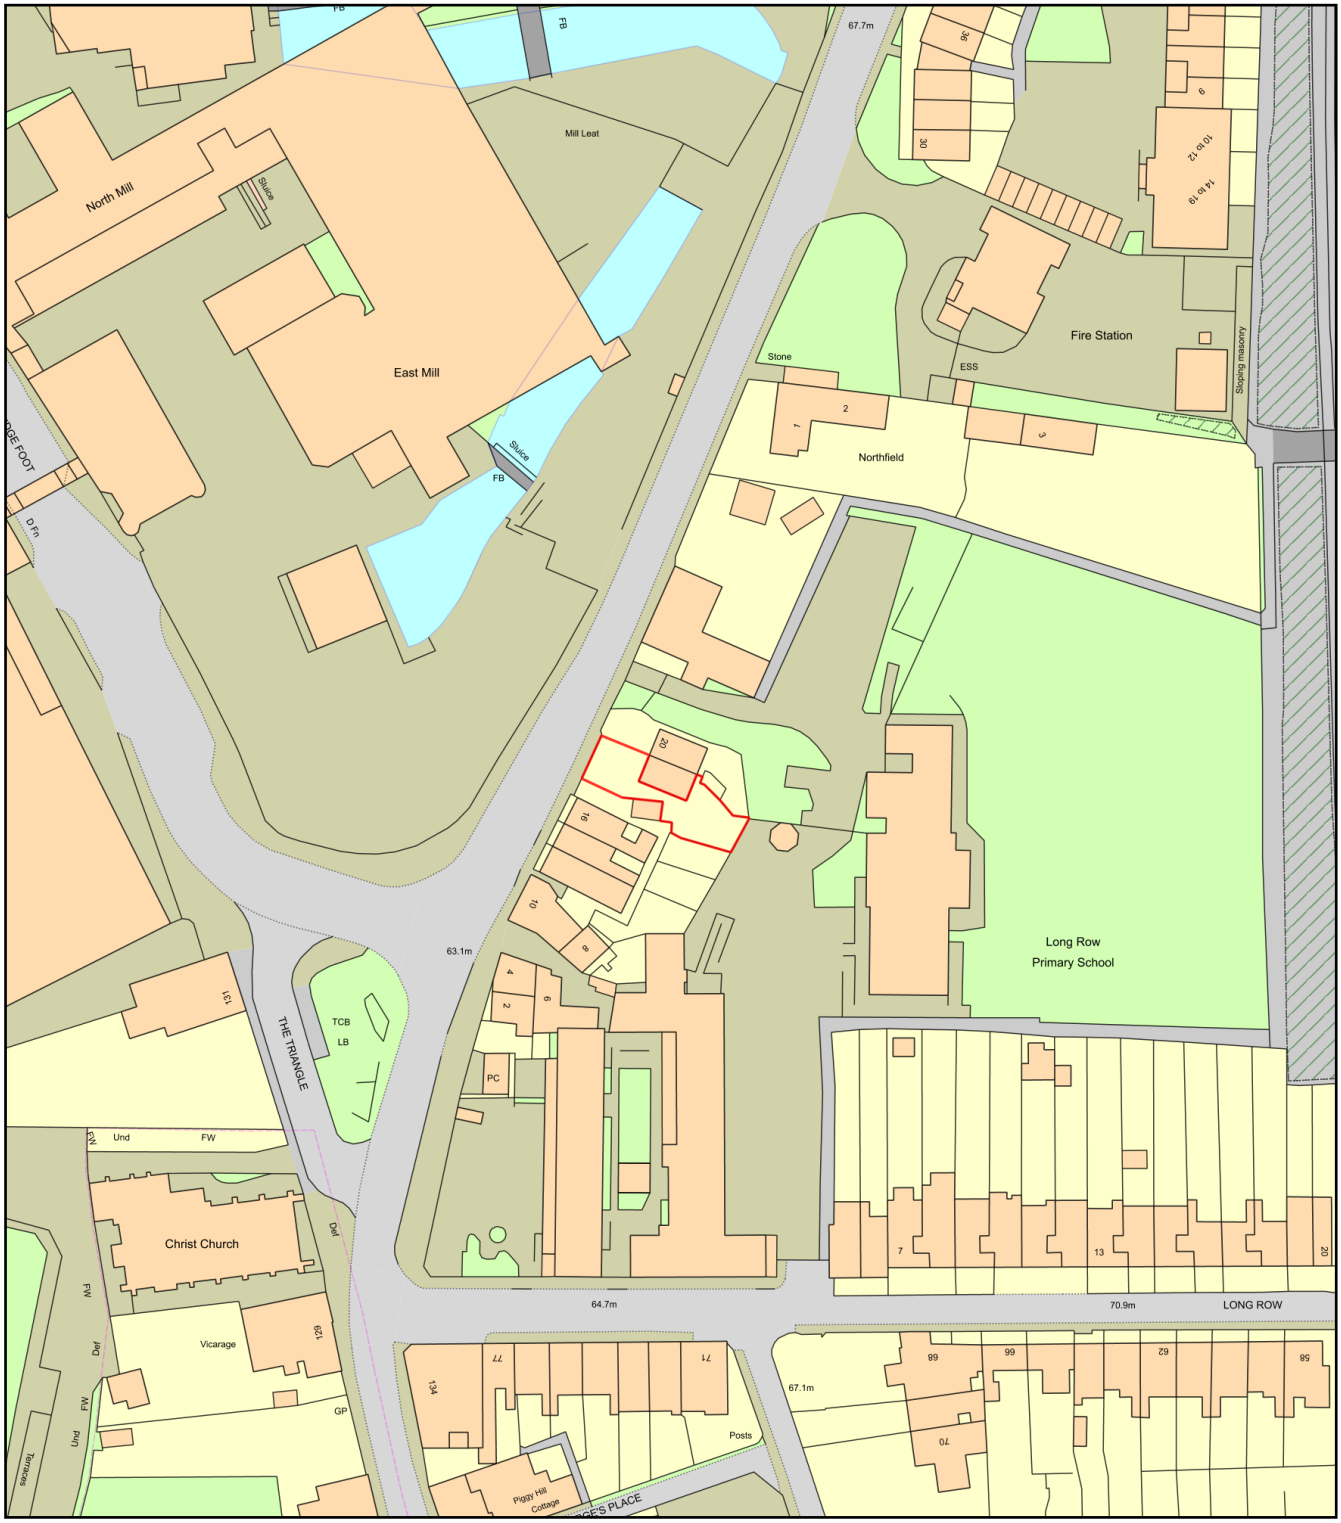

0 50
Metres

N

ReQuestaPlan

Plan Produced for: Samantha Carr

Date Produced: 13 Jul 2021

Plan Reference Number: TQRQM21194155839615

Scale: 1:1250 @ A4

© Crown copyright and database rights 2021 OS 100042766