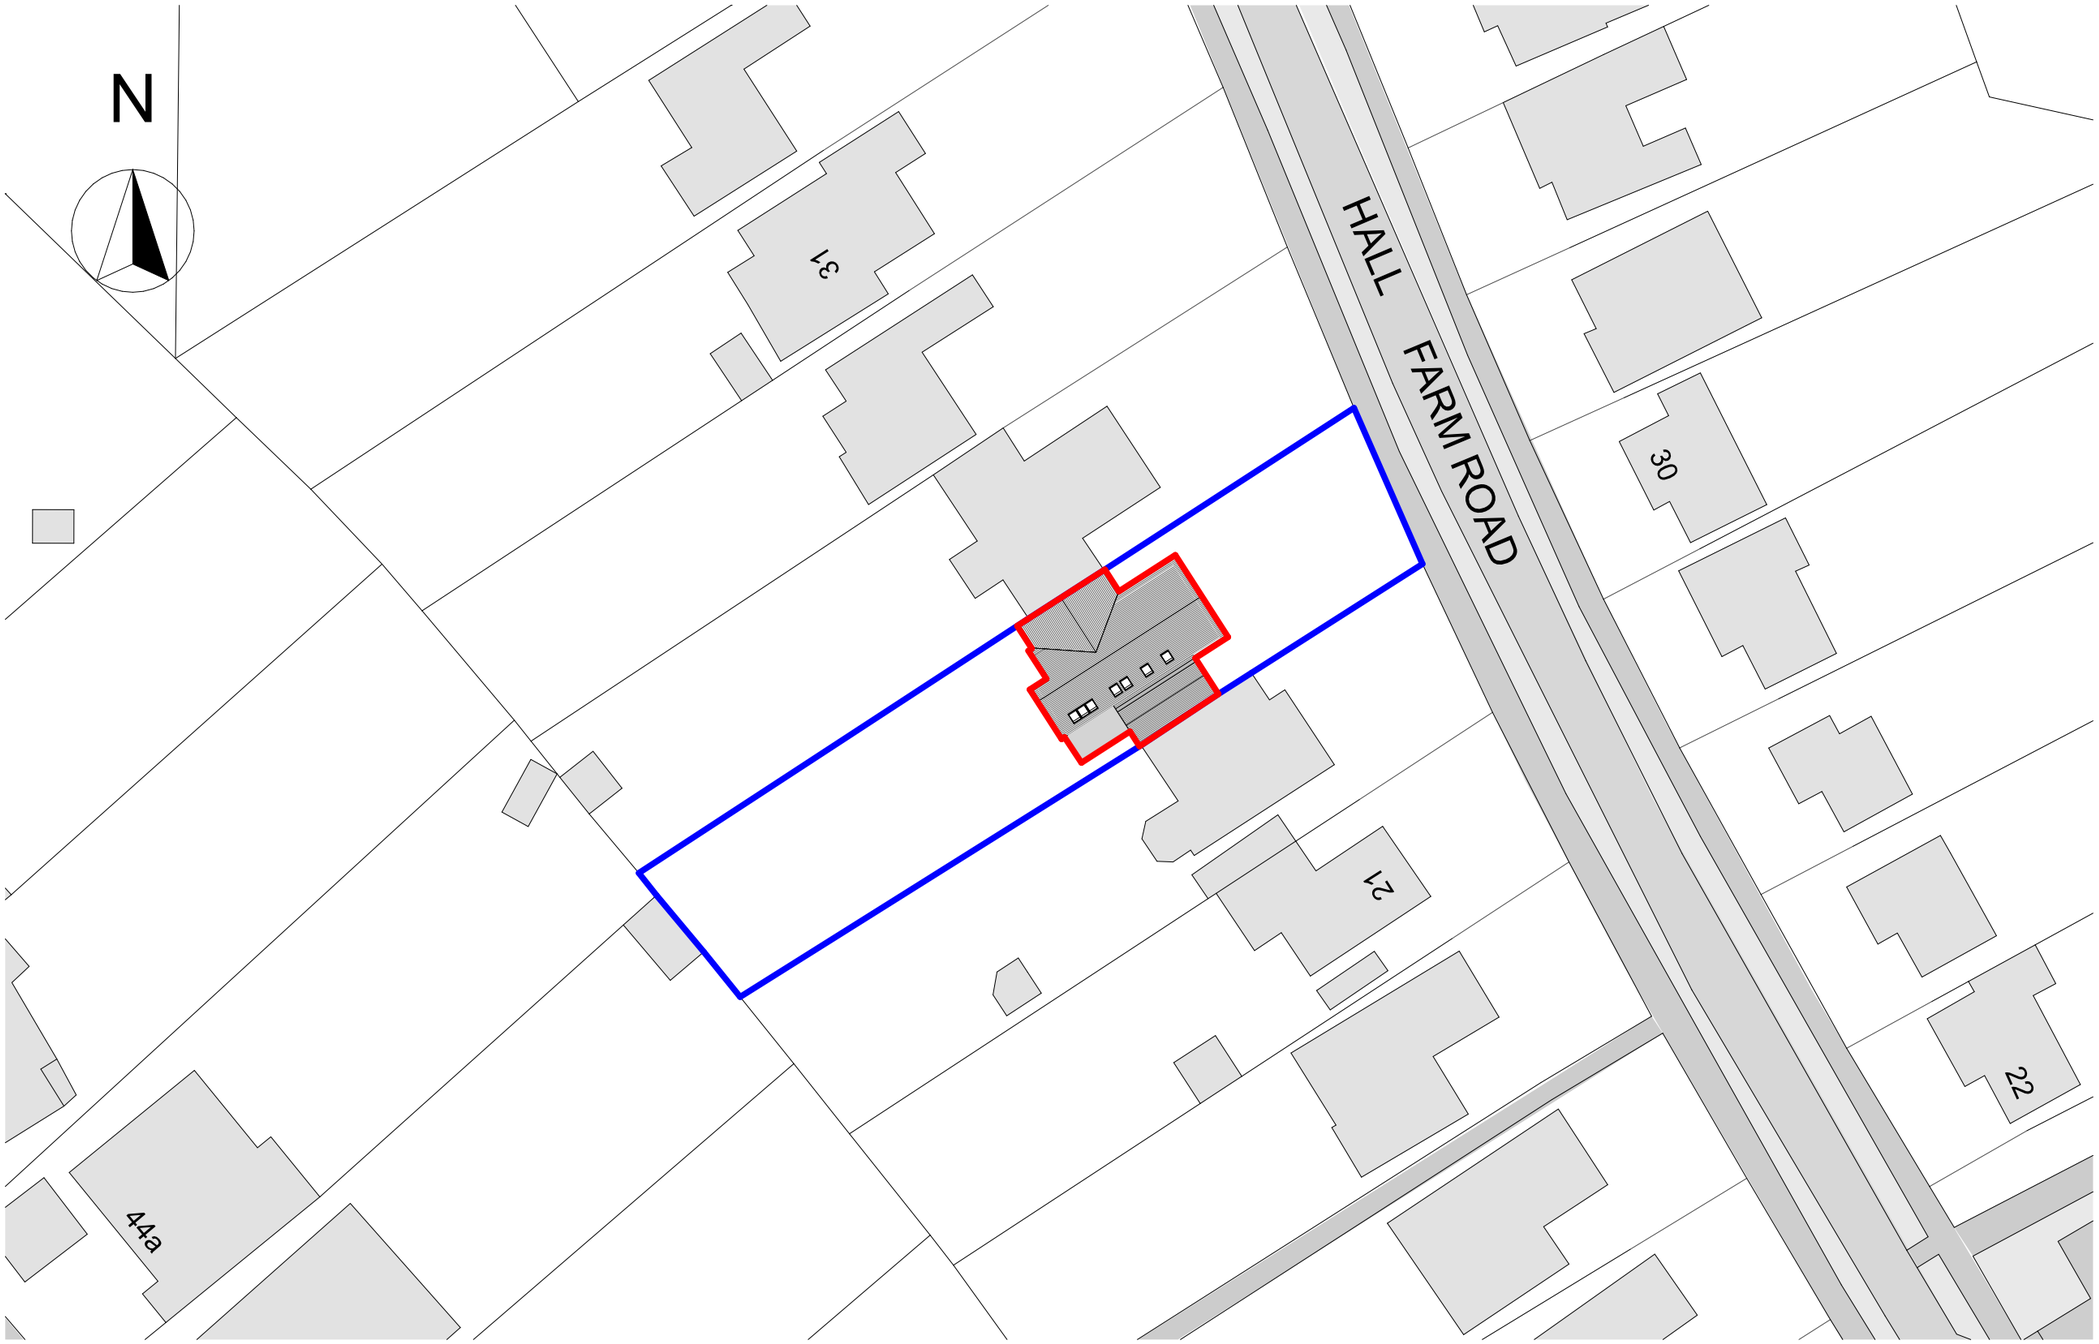

SITE BLOCK PLAN
1:500

Boundary Extents

Development Proposal Area

revision date description

IC ARCHITECTURE

Tel: +44(0)7989539101
Email : ian@icarchitecture.co.uk

- Do not scale from this drawing
- All dimensions to be checked on site by the Contractor
- And such dimensions to be their responsibility
- Report all drawing errors and omissions to the Architectural designer
- All dimensions in millimeters unless noted otherwise
- If in doubt ask

Client
MR & MRS PERCIVAL

job title
25 HALL FARM ROAD, DUFFIELD, DERBYSHIRE

drawing title
SITE BLOCK PLAN

status	PLANNING
date	MARCH 2022
scale	1:500@A3

drawing number
HFR002

revision