

existing & proposed side elevation

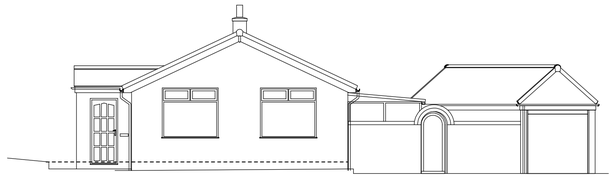

existing front elevation

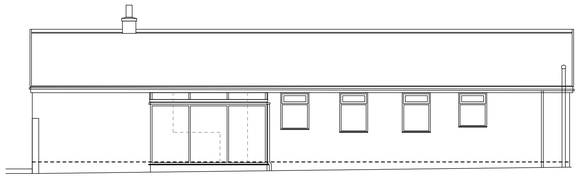

existing side elevation



existing garage side elevation

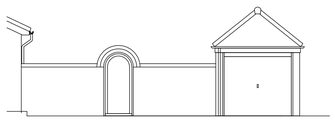

existing garage front elevation

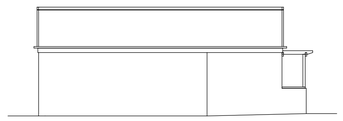

existing garage side elevation

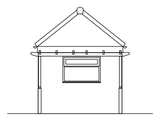

existing garage rear elevation

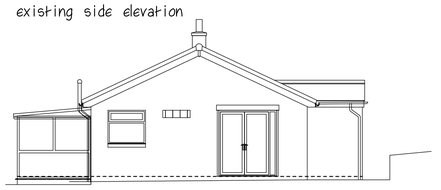

existing rear elevation



Crown Copyright. All rights reserved. Licence Number 100020449

site location plan 1:1250

0m 20m 50m

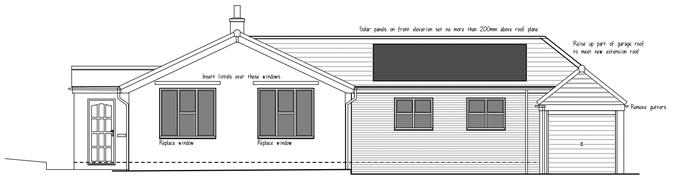

proposed front elevation

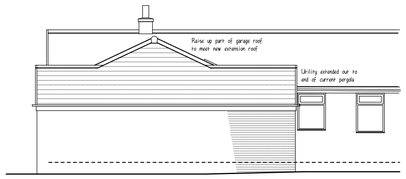

proposed side elevation

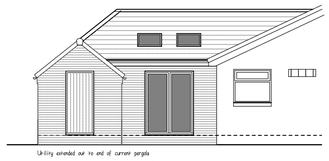

proposed rear elevation

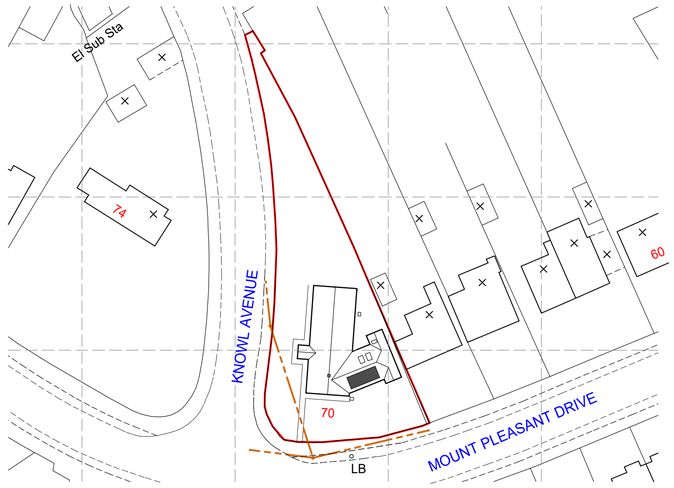

block plan 1:500

0m 20m 50m



existing floor plan



proposed floor plan

A	Solar panels added	14/04/22
	REVISIONS	DATE

CLIENT MR. D. & MRS. M.L. TIDMARSH

ADDRESS 70 MOUNT PLEASANT DRIVE BELPER

PROJECT PROPOSED ALTERATIONS & EXTENSION

DRAWING SURVEY & SCHEME DESIGN

SCALE 1:100 / 1:500 / 1:1250

DATE APRIL 2022

DWG No. PA/21-032 SK 81 03 A

PILKINGTON ARCHITECTURE

29A STRETTEA LANE

HIGHAM

ALFRETON

DERBYSHIRE

DE55 6EJ

Tel : 01773 843333

jon@pilkington-architecture.co.uk

This drawing is copyright.

Contractors must check all dimensions on site, working only from grid & figure dimensions.

Discrepancies must be reported to the designer before work is done.