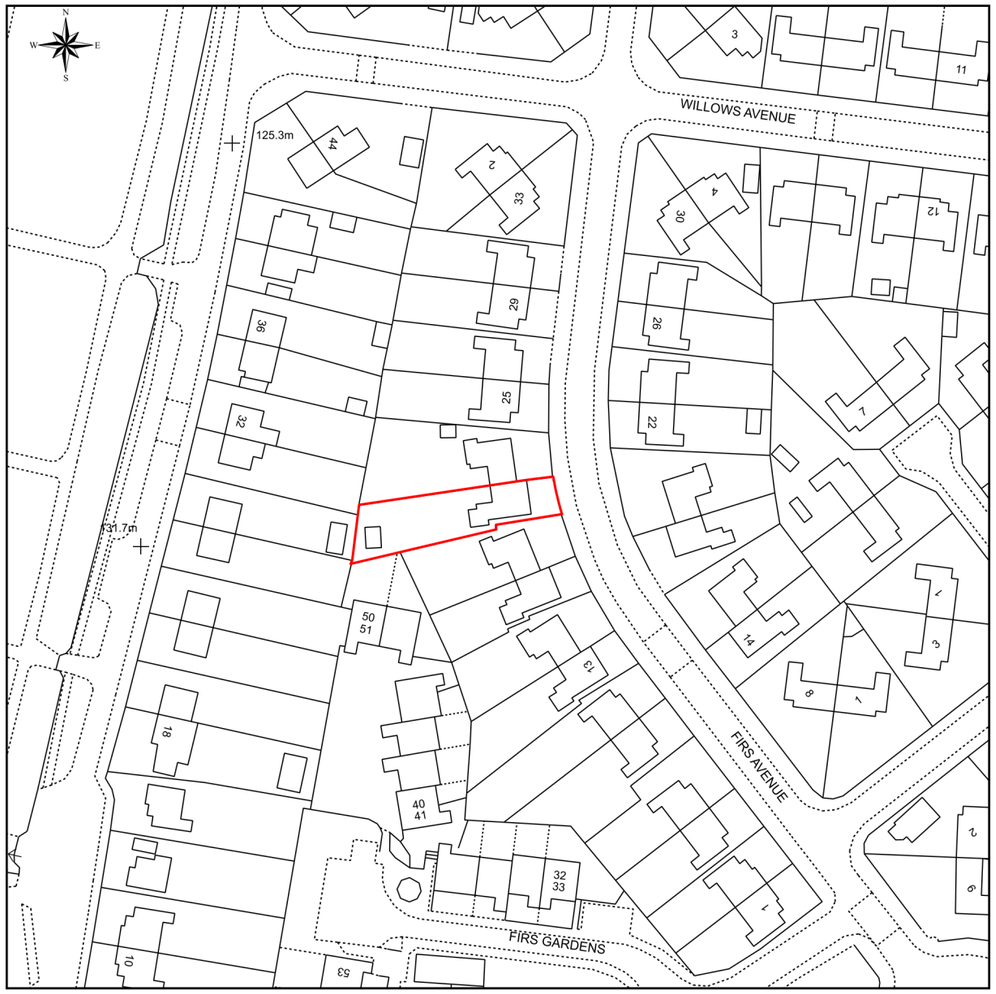

This Plan includes the following Licensed Data: OS MasterMap Black and White PDF Location Plan by the Ordnance Survey National Geographic Database and incorporating surveyed revision available at the date of production. Reproduction in whole or in part is prohibited without the prior permission of Ordnance Survey. The representation of a road, track or path is no evidence of a right of way. The representation of features, as lines is no evidence of a property boundary. © Crown copyright and database rights, 2022. Ordnance Survey 0100031673

Scale: 1:1250, paper size: A4

EXISTING SITE LOCATION PLAN
1:1250



This Plan includes the following Licensed Data: OS MasterMap, Black and White Site Plan/Block Plan by the Ordnance Survey National Geographic Database and incorporating surveyed revision available at the date of production. Reproduction in whole or in part is prohibited without the prior permission of Ordnance Survey. The representation of a road, track or path is no evidence of a right of way. The representation of features, as lines is no evidence of a property boundary. © Crown copyright and database rights, 2022. Ordnance Survey 0100031673

Scale: 1:500, paper size: A4

PROPOSED SITE LOCATION PLAN
1:1250

HART of the HOME

Dogot

21 Firs Avenue
Alfreton
Derbyshire
DE55 2EL

Double Storey
Rear Extension

SITE LOCATION PLAN

Ref.No	HH-21-255-01		
Drawn by	KA	Approved By	MB

Rev	Description	Date
	PLANNING	03 22

Copyright © Hart of the Home

© Terms & Condtions

No copies without approval, copyright remains the property of Hart of The Home Ltd.
Drawings must not be used for quotations until the relevant approvals have been
granted and checked on site by client and principle contractor. Any discrepancies to
sizes or relevant details which may affect quotations and or building costs/procedures
must be reported to Hart of The Home Design and the drawings must be amended prior to any
commencement of said quotations and building works.

Starting work before approval of plans by Building Control is at the customers own risk.
It is the responsibility of the contractor/builder to check all sizes on site prior too and
during the build. It is the responsibility of the Client and principle contractor/builder to
conform to both Building regulations and CDM 2015 regulations.

When existing trees are to be retained they should be subject to a full Arboricultural
Survey/Inspection for safety. All trees are to be planted to ensure they are a minimum
of 5m from buildings and 3m from drainage and services. A suitable method of foundation
is to be provided to accommodate the proposed tree planting.

Any Alterations to these drawings should be checked for compliance with Planning
and Building Control. It is the responsibility of the client to check that the plans do not
contravene or affect covenants or encroach boundaries, and matters relating to land
Title. Also that Issues relating to the party wall act are implemented at the relevant stages.