BLOCK PLAN SCALE 1:500@a4 173 Ashbourne Road Turnditch Belper, Derbyshire DE56 2LH

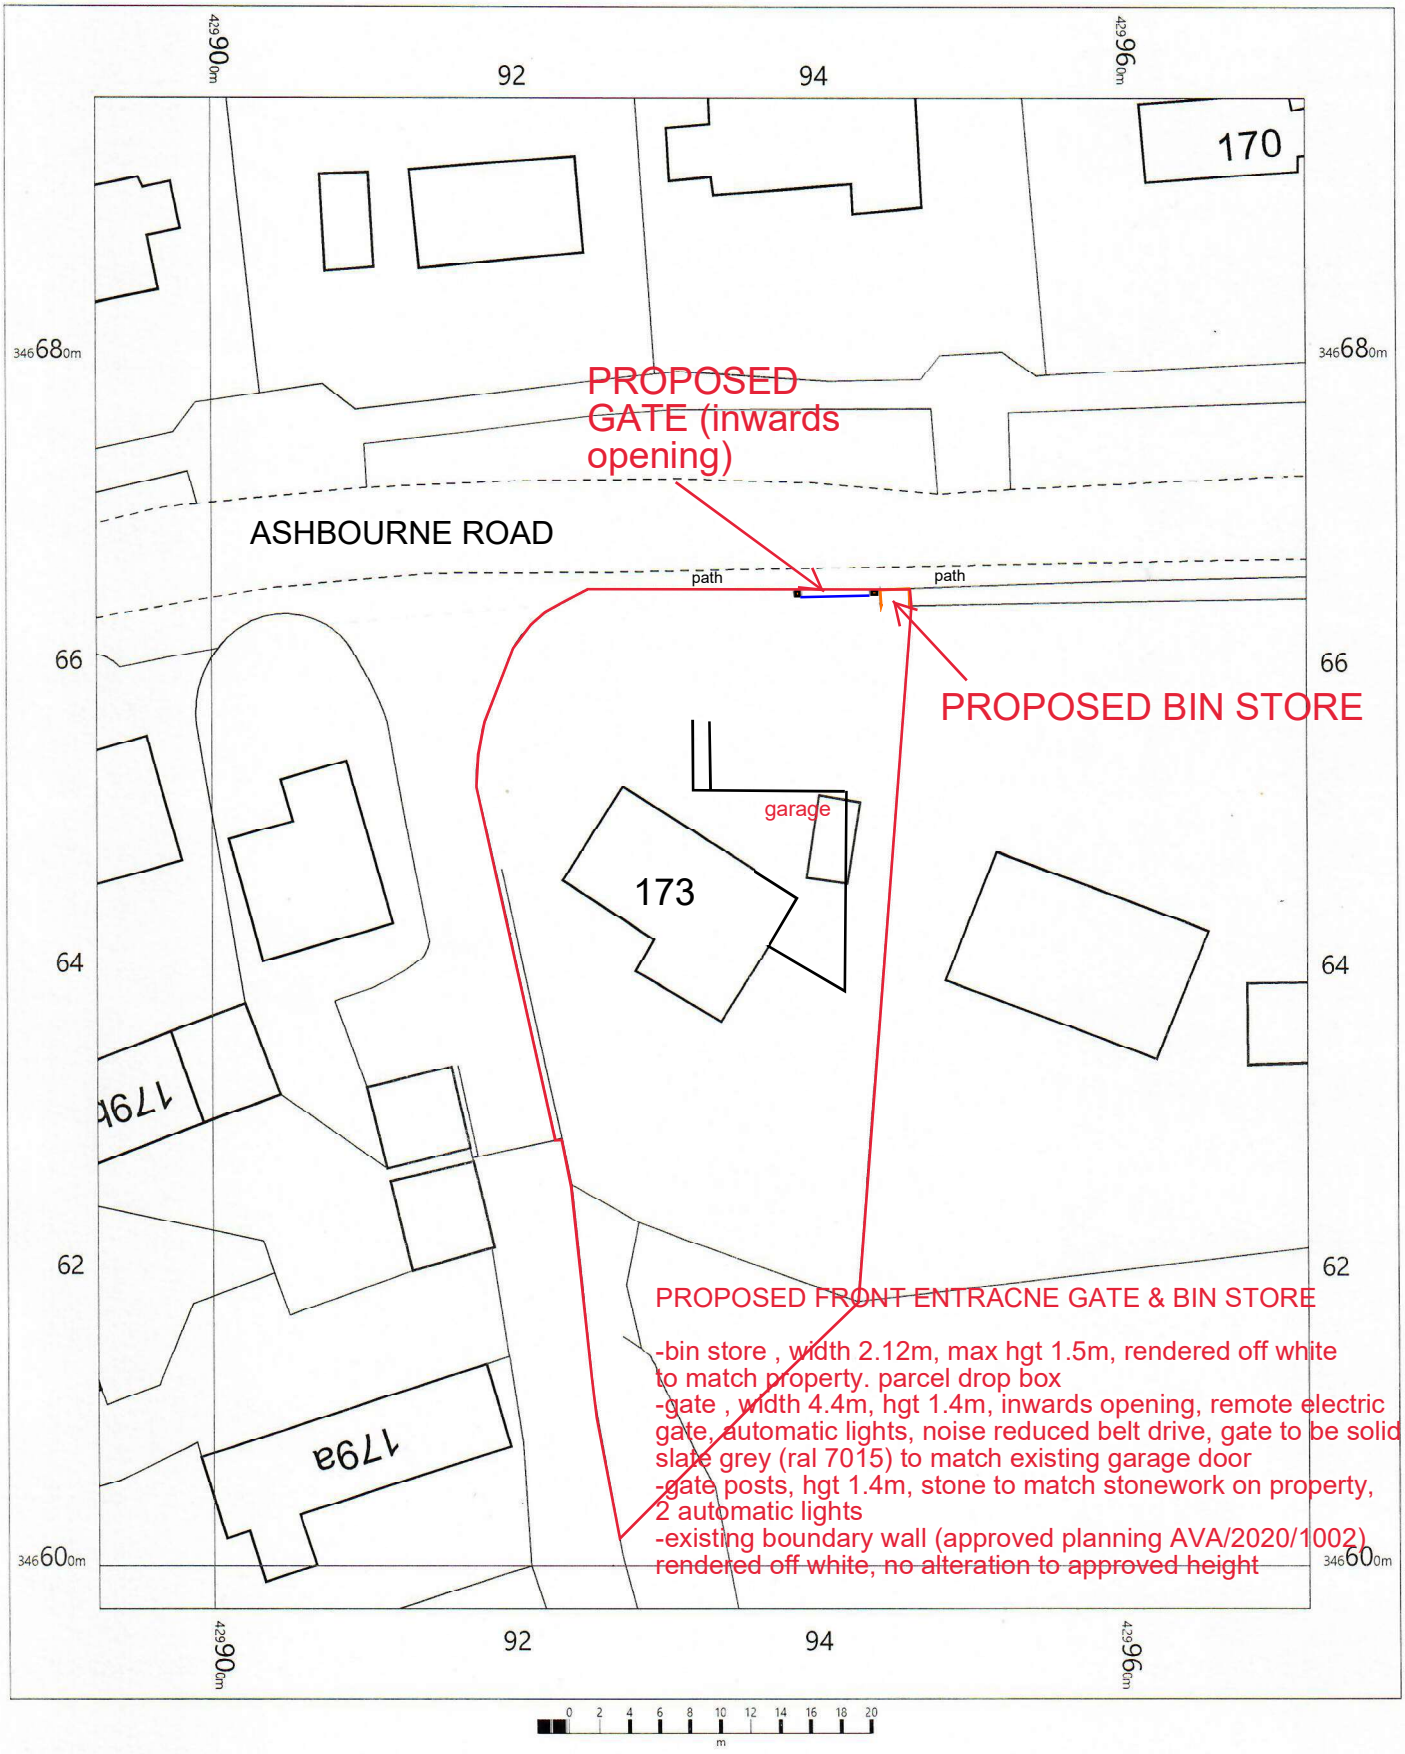

OS MasterMap 1250/2500/10000 scale
Wednesday, June 3, 2020, ID: CM-00879311
www.centremapslive.co.uk

1:500 scale print at A4, Centre: 429932 E, 346647 N

©Crown Copyright Ordnance Survey. Licence no. 100019980

N

CENTRE MAPS LIVE.