BLOCK PLAN SCALE 1:200@a4 173 Ashbourne Road Turnditch Belper, Derbyshire DE56 2LH

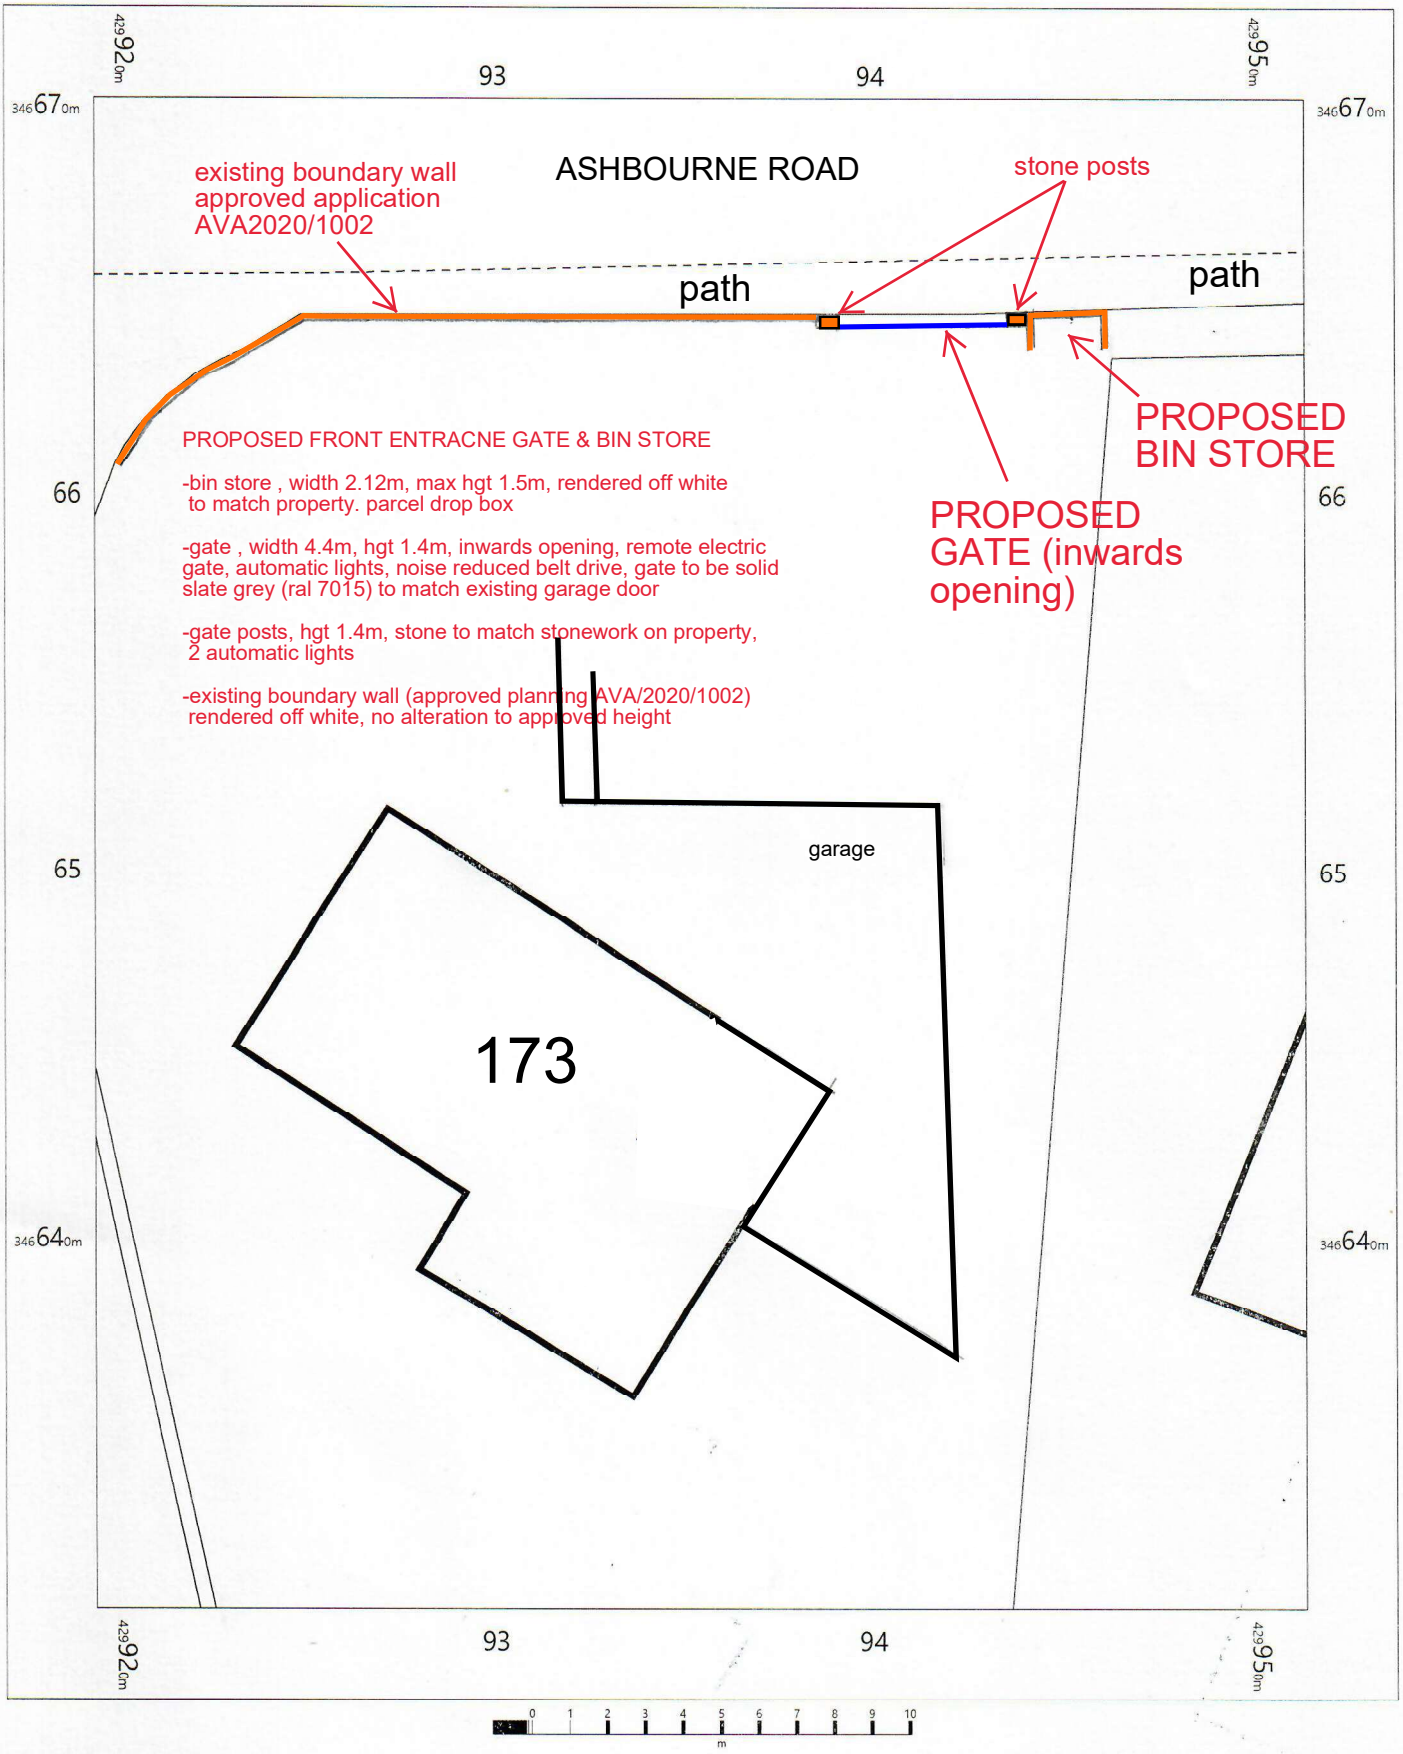

N

OS MasterMap 1250/2500/10000 scale
Wednesday, April 13, 2022, ID: CM-01032265
www.centremapslive.co.uk

1:200 scale print at A4, Centre: 429935 E, 346650 N

©Crown Copyright Ordnance Survey. Licence no. AC0000849896