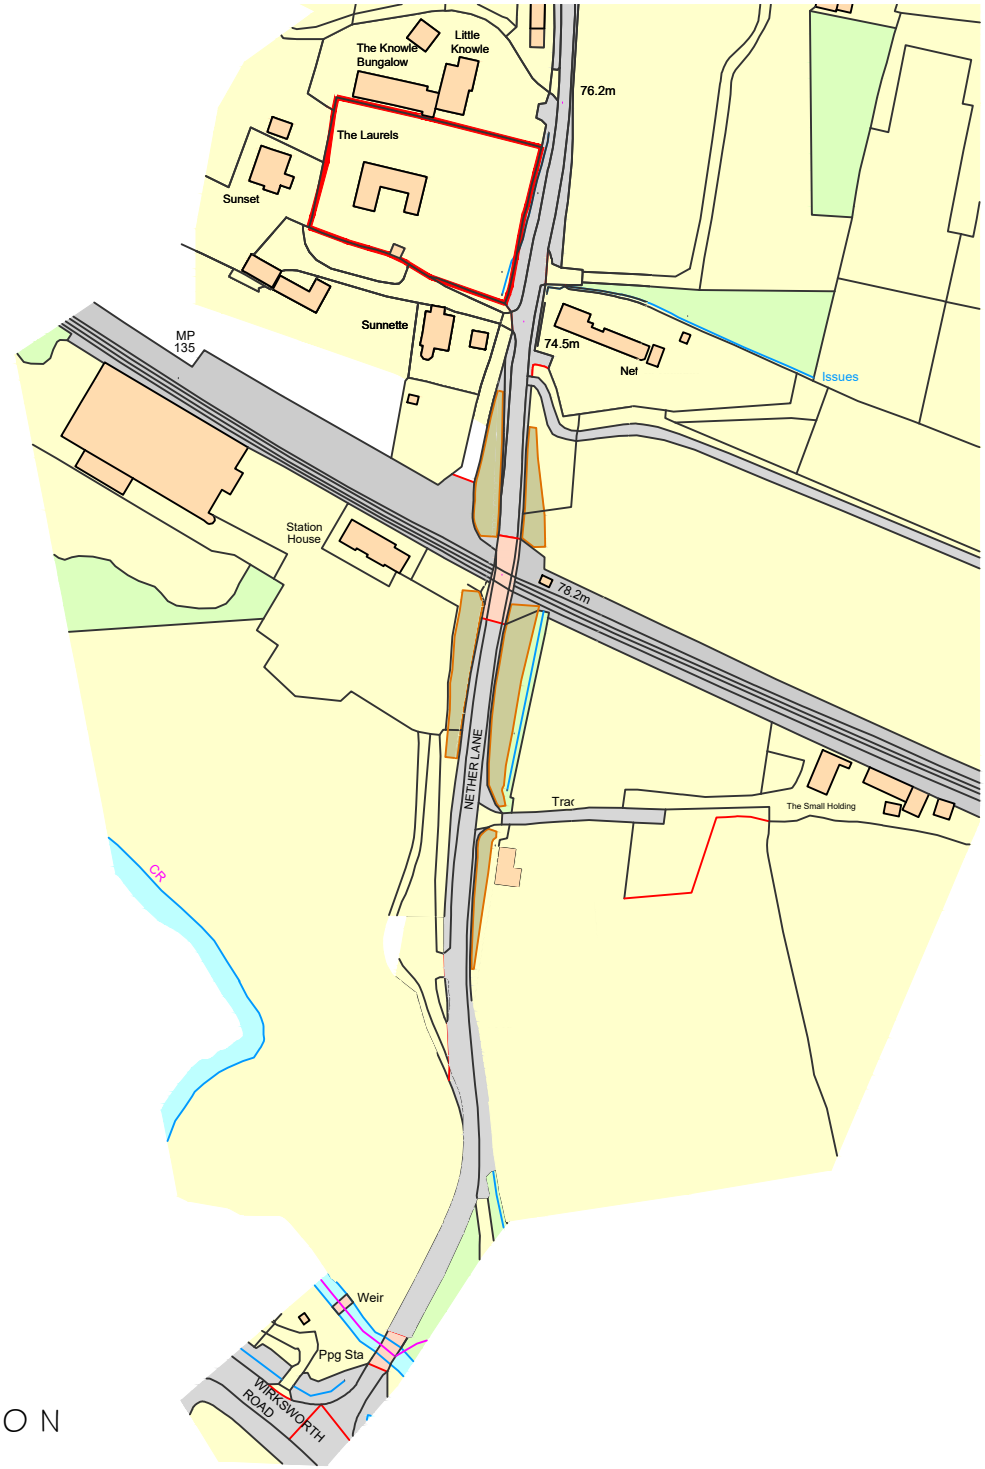

Ordnance Survey, (c) Crown Copyright 2022. All rights reserved. Licence number 100022432

N

SITE LOCATION PLAN
1 : 2500

bi Design Architecture

HEAD OFFICE
79 HIGH STREET, REPTON, DERBYSHIRE, DE65 6GF
T: 01283 704063

WEST MIDLANDS OFFICE
42A HIGH STREET, SUTTON COLDFIELD, B72 1UJ
T: 0121 354 5265

ENQUIRIES@BIDESIGN-ARCHITECTURE.CO.UK WWW.BIDESIGN-ARCHITECTURE.CO.UK

PLEASE NOTE: USE FIGURED DIMENSIONS ONLY. CONTRACTOR TO CHECK ALL LEVELS AND DIMENSIONS ON SITE PRIOR TO WORKS COMMENCING AND REPORT ANY DISCREPANCIES TO BI DESIGN ARCHITECTURE

Project:	Proposed Extension and Alterations at
Address:	The Laurels, Nether Lane, Hazlewood, DE56 4AP
Client:	Wookey
Drawing:	Planning - Site Location Plan
Job Ref:	1578W
Date:	14/04/22
Drawn By:	PJH
Check By:	DB
Scale:	1:2500
Drawing No:	11
Paper Size:	A4

MEMBER OF THE CHARTERED INSTITUTE OF BUILDING
MEMBER OF THE CHARTERED INSTITUTE OF ARCHITECTURAL TECHNOLOGISTS
AFFILIATE MEMBER OF THE ROYAL INSTITUTE OF BRITISH ARCHITECTS