Notes
© This drawing, the works and concepts depicted are the copyright of Alex McIntyre Architects and may not be reproduced or made use of, either directly or indirectly without express written consent.
Do not scale off this drawing. All heights, levels, sizes and dimensions to be checked on site before any work is put to hand.

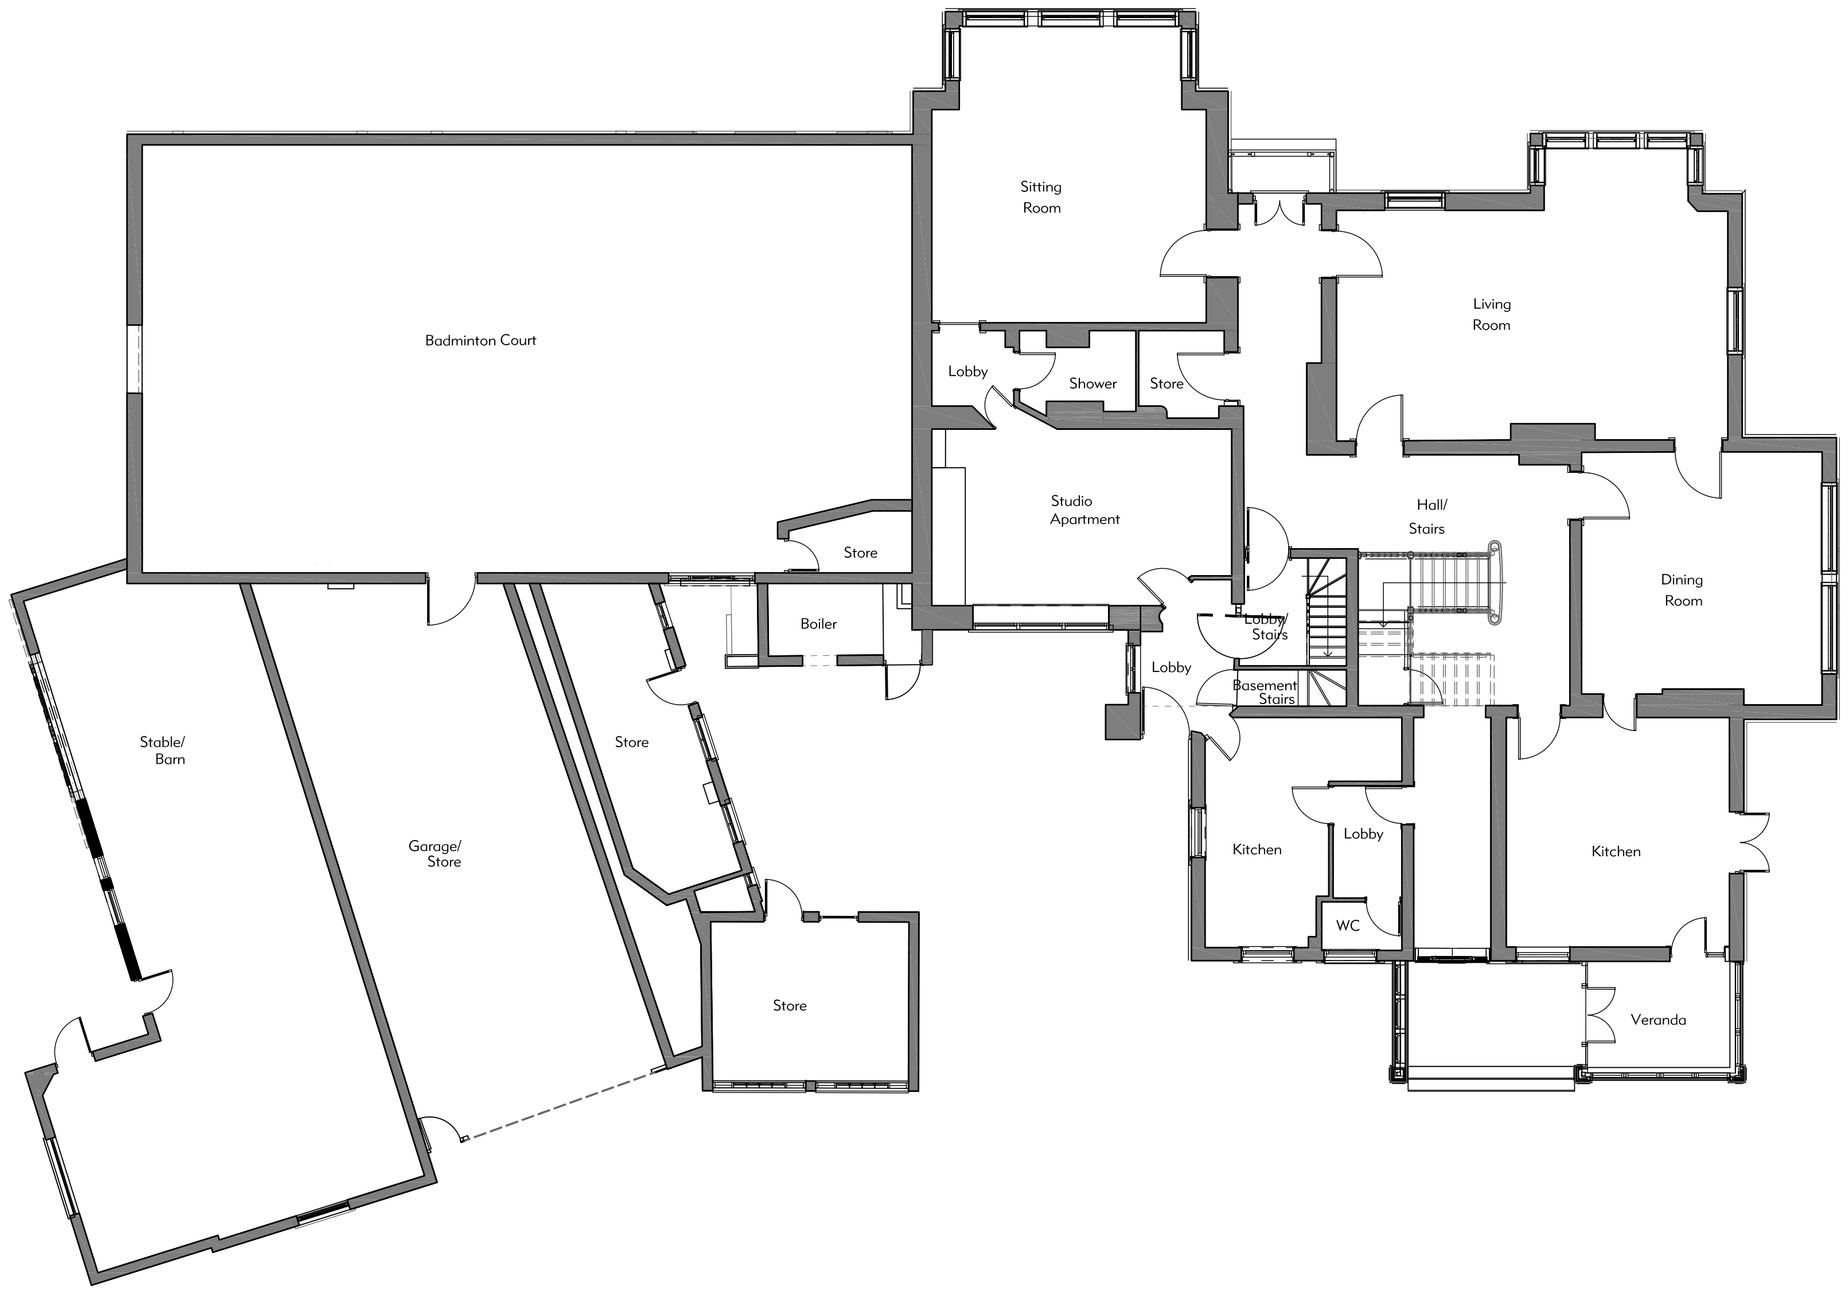

GROUND FLOOR PLAN - EXISTING

Revisions

Project: Quarndon Hill Alterations			Alex McIntyre ARCHITECTS
Drawing Title: Ground Floor Plan Existing			
Date: MAR 22	Scale: 1:100	Size: A1	Auth: KJT
Project No.: 2204 (2)	Drawing No.: 51		Rev: -

The Studio, 1 Clinton Terrace, Derby Road, Nottm, NG7 1LY
Tel: 0115 9599977 Fax: 0115 9599978
mail@amcarch.co.uk www.amcarch.co.uk