Notes
© This drawing, the works and concepts depicted are the copyright of Alex McIntyre Architects and may not be reproduced or made use of, either directly or indirectly without express written consent.
Do not scale off this drawing. All heights, levels, sizes and dimensions to be checked on site before any work is put to hand.

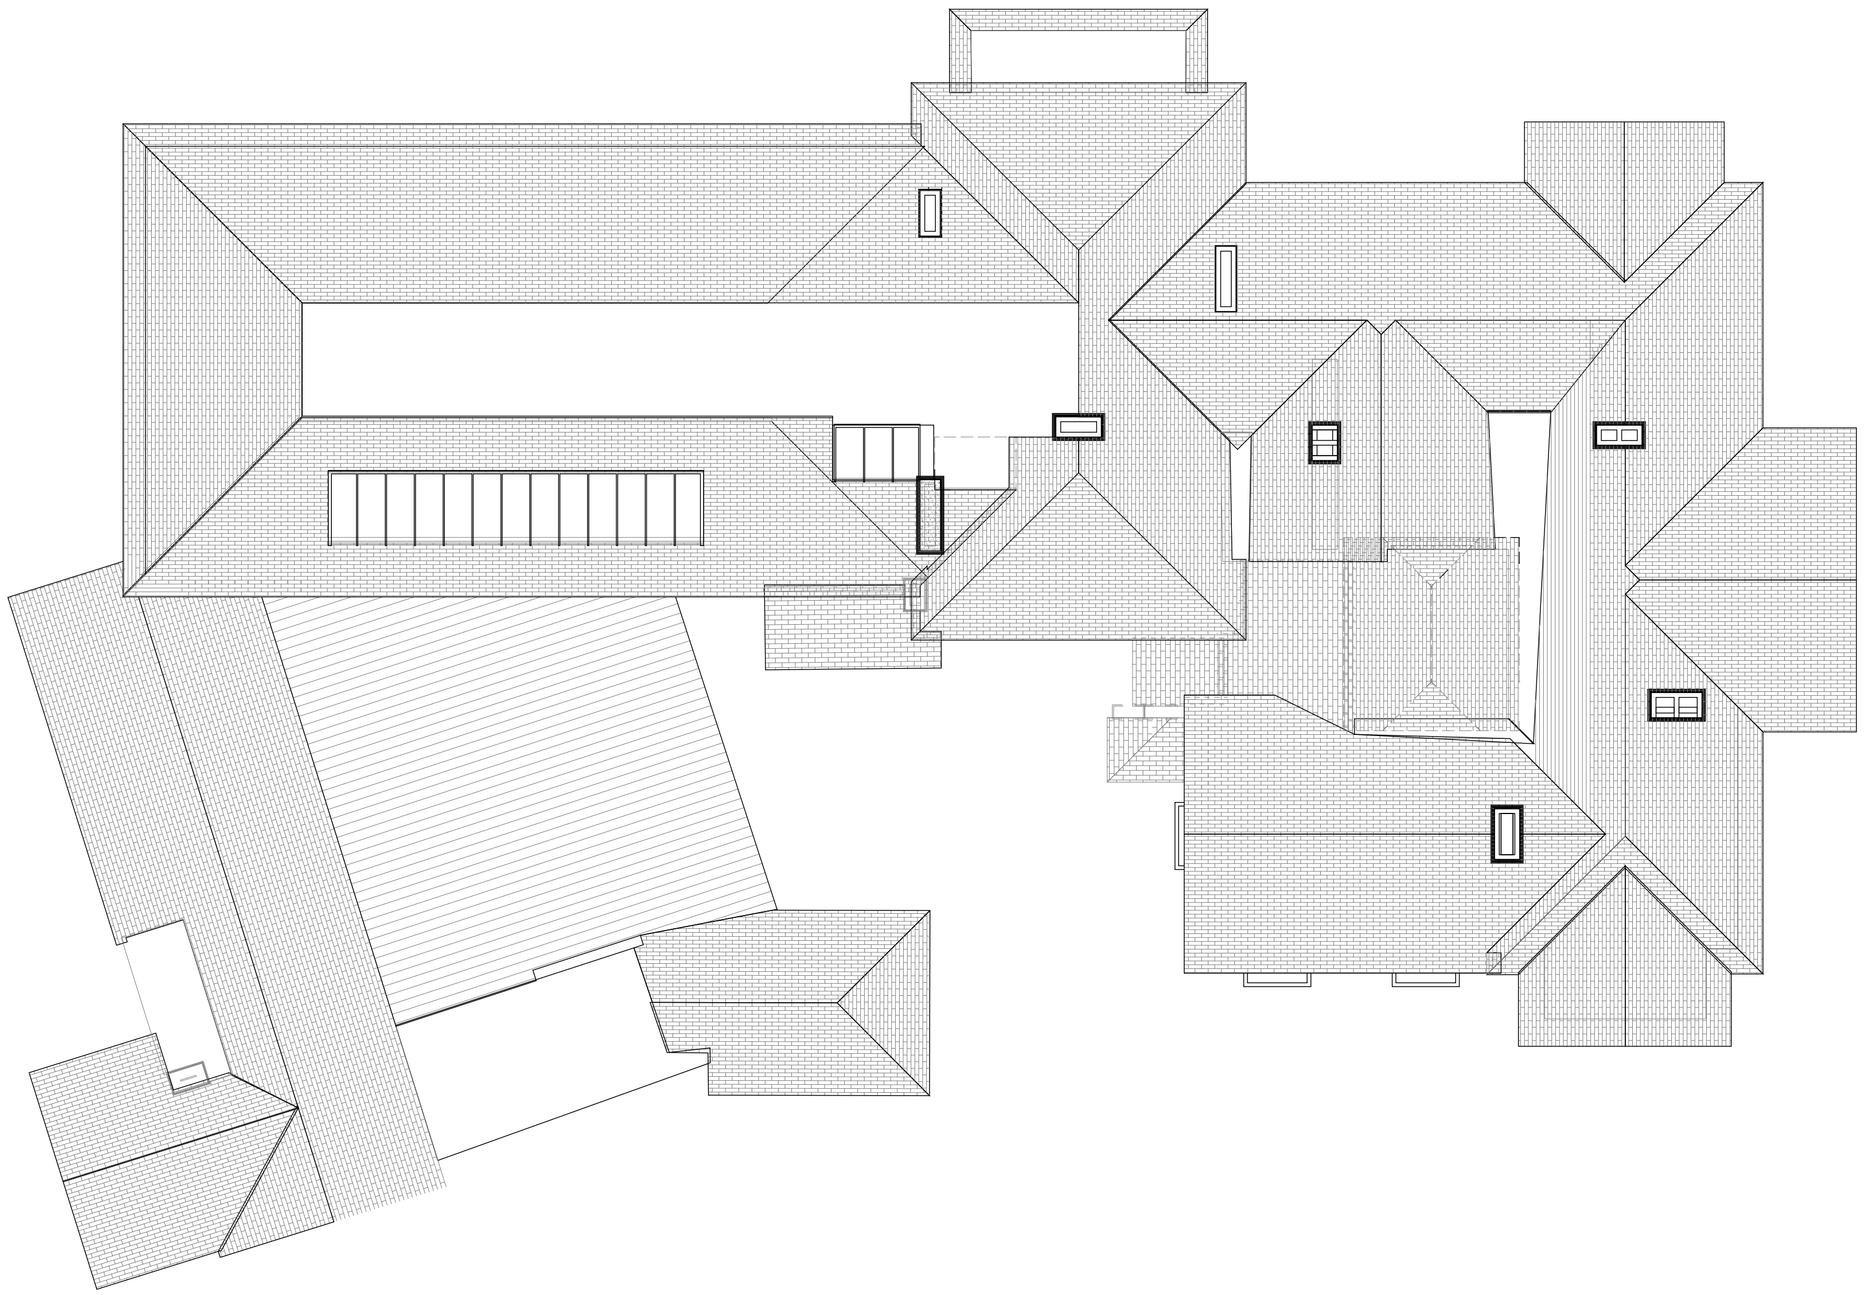

ROOF PLAN - EXISTING

Revisions

Project
Quarndon Hill Alterations

Drawing Title
Roof Plan Existing

Alex McIntyre ARCHITECTS

Date	Scale	Size	Auth
MAR 22	1:100	A1	KJT

Project No.	Drawing No.	Rev
2204 (2)	53	-

The Studio, 1 Clinton Terrace, Derby Road, Nottm, NG7 1LY
Tel : **0115 9599977** Fax: 0115 9599978
mail@amcarch.co.uk www.amcarch.co.uk