BS
24/7/09

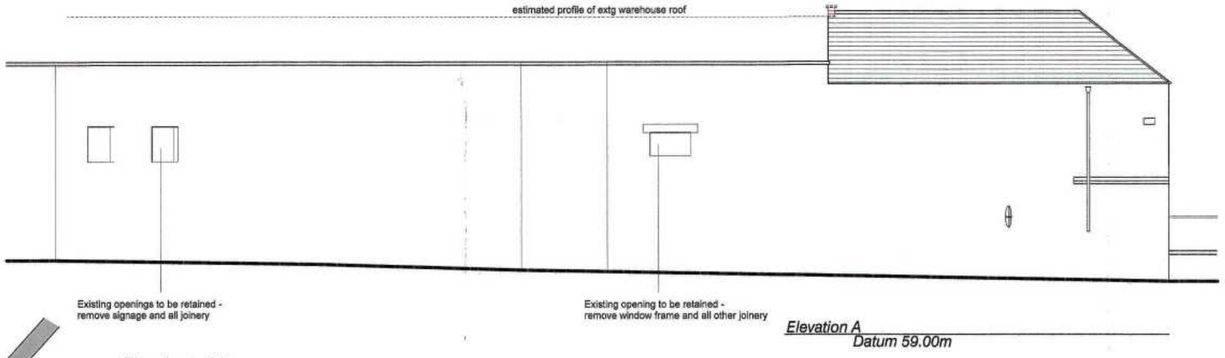

Elevation A
Datum 59.00m

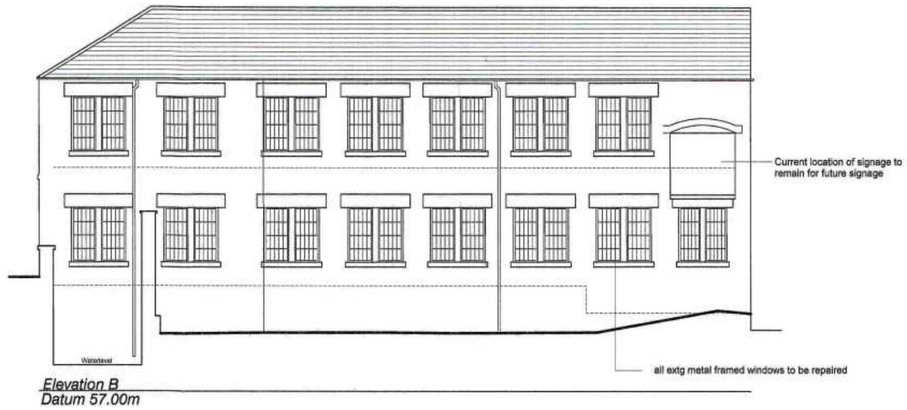

Elevation B
Datum 57.00m

Elevation to A6



Elevation C
Datum 59.00m



Elevation D
Datum 59.00m

Note: this elevation to be revealed by demolition of warehouse. Paint finished to be removed from all stone and brickwork

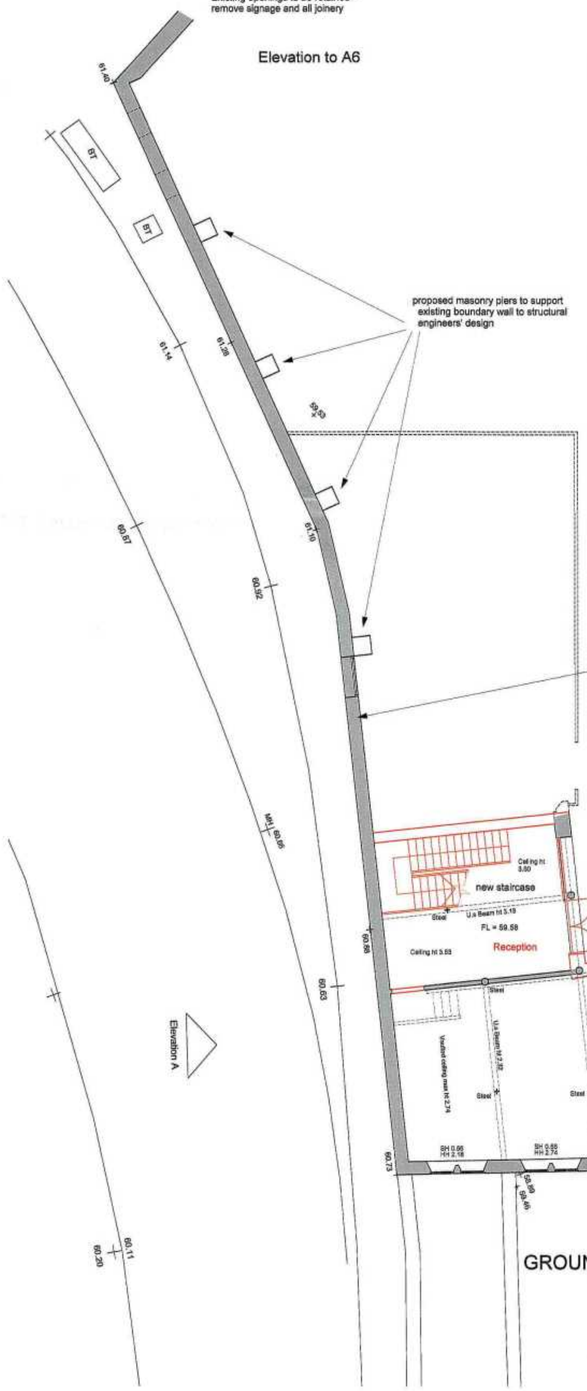

GROUND FLOOR PLAN

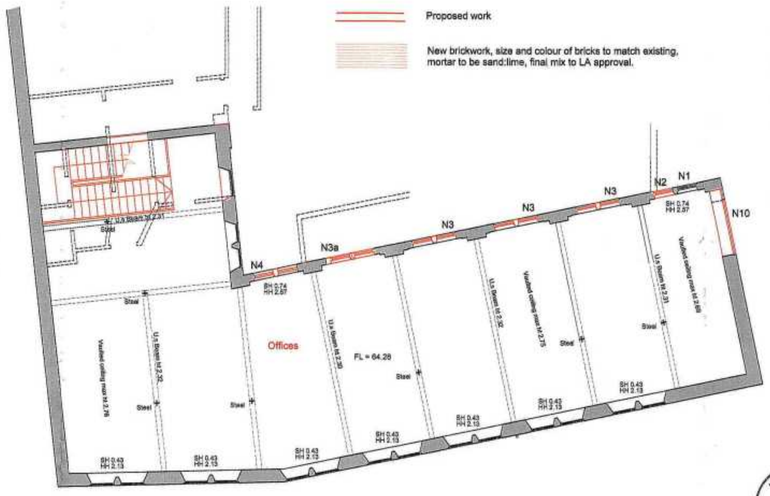

FIRST FLOOR PLAN

N1	Existing window to be refurbished
N2	Existing window opening to be reinstated with new single glazed steel framed window to match adjacent.
N3	Existing opening to be reinstated with new stone mullion. New single glazed steel framed windows to be installed.
N3a	As N3 but with new stone cill
N4	Existing window to be removed, stone mullion added to match adjacent, new single glazed steel framed windows to be installed.
N5	Existing opening to be reinstated with brick arch over. New single glazed steel framed window to be installed.
N6	Existing arched opening to be reinstated and new single glazed steel framed window to be installed.
N7	Form new opening with brick arch, install new single glazed steel framed window.
N8	Form new opening with brick arch, install new single glazed steel framed window, screen and door.
N9	Replace existing door and frame with new single glazed steel framed items.
N10	Enlarge opening width to match lintel and install new single glazed steel framed window
N11	Reinstate openings with steel column and install new single glazed steel framed screen and doors to back of opening

St Michael`s
Queen Street
Derby
DE1 3SU

Tel:01332 365777
Fax:01332 290314

enquiries@lathamarchitects.co.uk
www.lathamarchitects.co.uk

project
MILFORD MILLS

client
CLOWES DEVELOPMENTS (UK) LTD

Lathams

subject
OFFICE/RETAIL AS PROPOSED

drawn: gr
checked: SH

number
2159A / P / 116

AMBER VALLEY BOROUGH COUNCIL
RECEIVED
22 JUL 2009
1
BOROUGH SERVICES DEPARTMENT

© This drawing and the building works depicted are the copyright of the architect and may not be reproduced except with written consent. Written dimensions should be taken in preference to scaled dimensions.

scale
1:100 @ A1

date
July 2009

B6 24/7/09

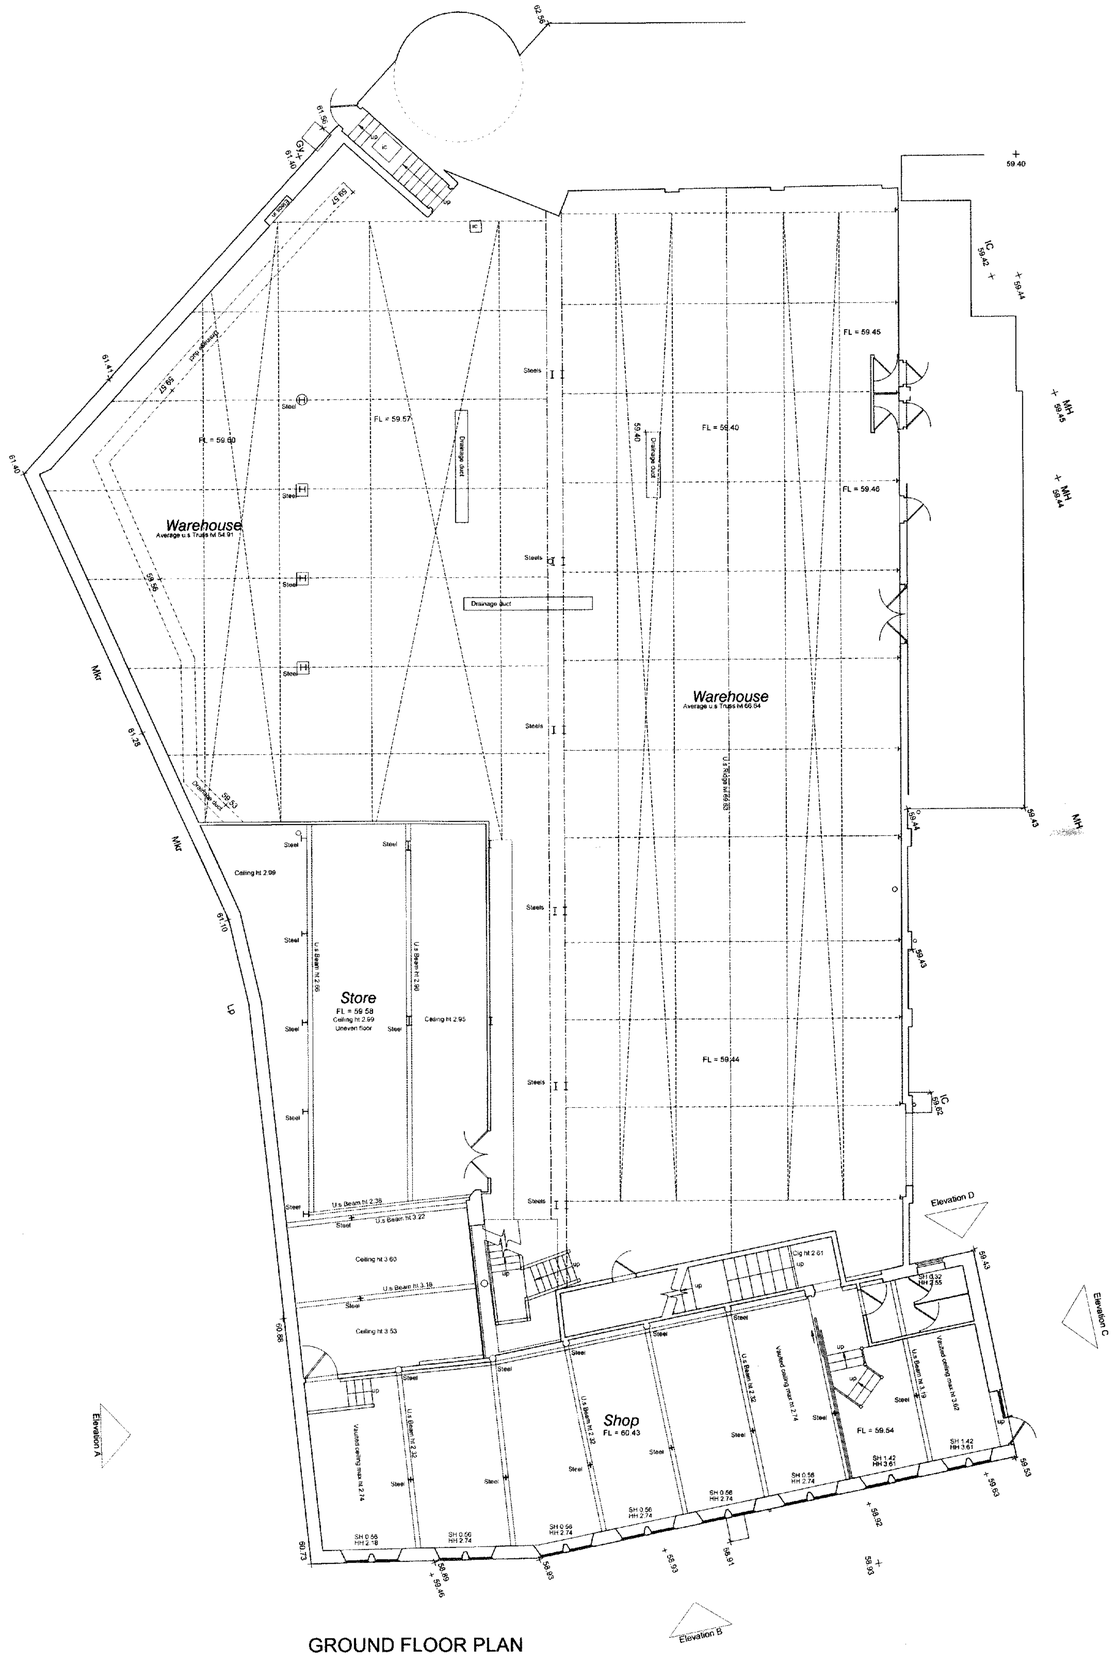

GROUND FLOOR PLAN

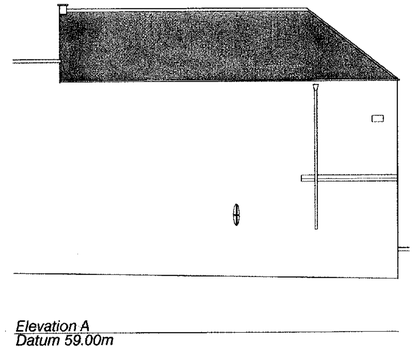

Elevation A
Datum 59.00m

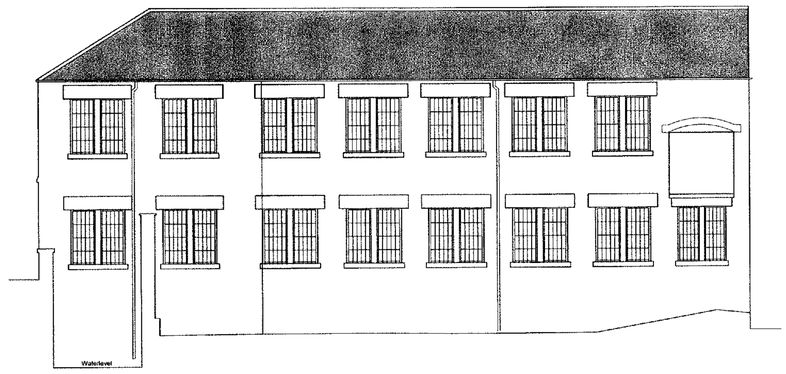

Elevation B
Datum 57.00m

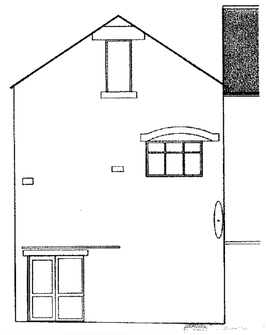

Elevation C
Datum 59.00m

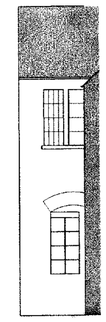

Elevation D
Datum 59.00m



FIRST FLOOR PLAN

AMBER VALLEY BOROUGH COUNCIL
RECEIVED
22 JUL 2009
BOROUGH SERVICES DEPARTMENT

St Michael`s
Queen Street
Derby
DE1 3SU

Tel:01332 365777
Fax:01332 290314

enquiries@lathamarchitects.co.uk
www.lathamarchitects.co.uk

Lathams

project
MILFORD MILLS

client
CLOWES DEVELOPMENTS (UK) LTD

subject
OFFICE/RETAIL AS EXISTING

drawn **MP** checked **SH**

number
2159A / P / 115

scale
1:100 @ A1

date
July 2009

© This drawing and the building works depicted are the copyright of the architect and may not be reproduced except with written consent. Written dimensions should be taken in preference to scaled dimensions.