S.G ARCHITECTURAL DESIGN
Tel: 07817034426. sgarchitecturaldesign@gmail.com.
www.sgarchitecturaldesign.com

7 Colliers Court, Waingroves, Ripley,
Derbyshire DE5 9AN

08 D - PROPOSED ROOF PLAN LAYOUT - A3 1-50

SG PROJECT NO.	PAPER SIZE	DRAWN BY
270	A3	SG
REVISION	SCALES	
PLANNING	1:50	

Drawing measurements shall not be obtained by scaling. Verify all dimensions prior to construction. Immediately report any discrepancies on this document to SG ARCHITECTURAL DESIGN.

REV.	DESCRIPTION	DATE	BY	CHK'D
P1	FINAL ISSUE	11/04/22	SG	SG

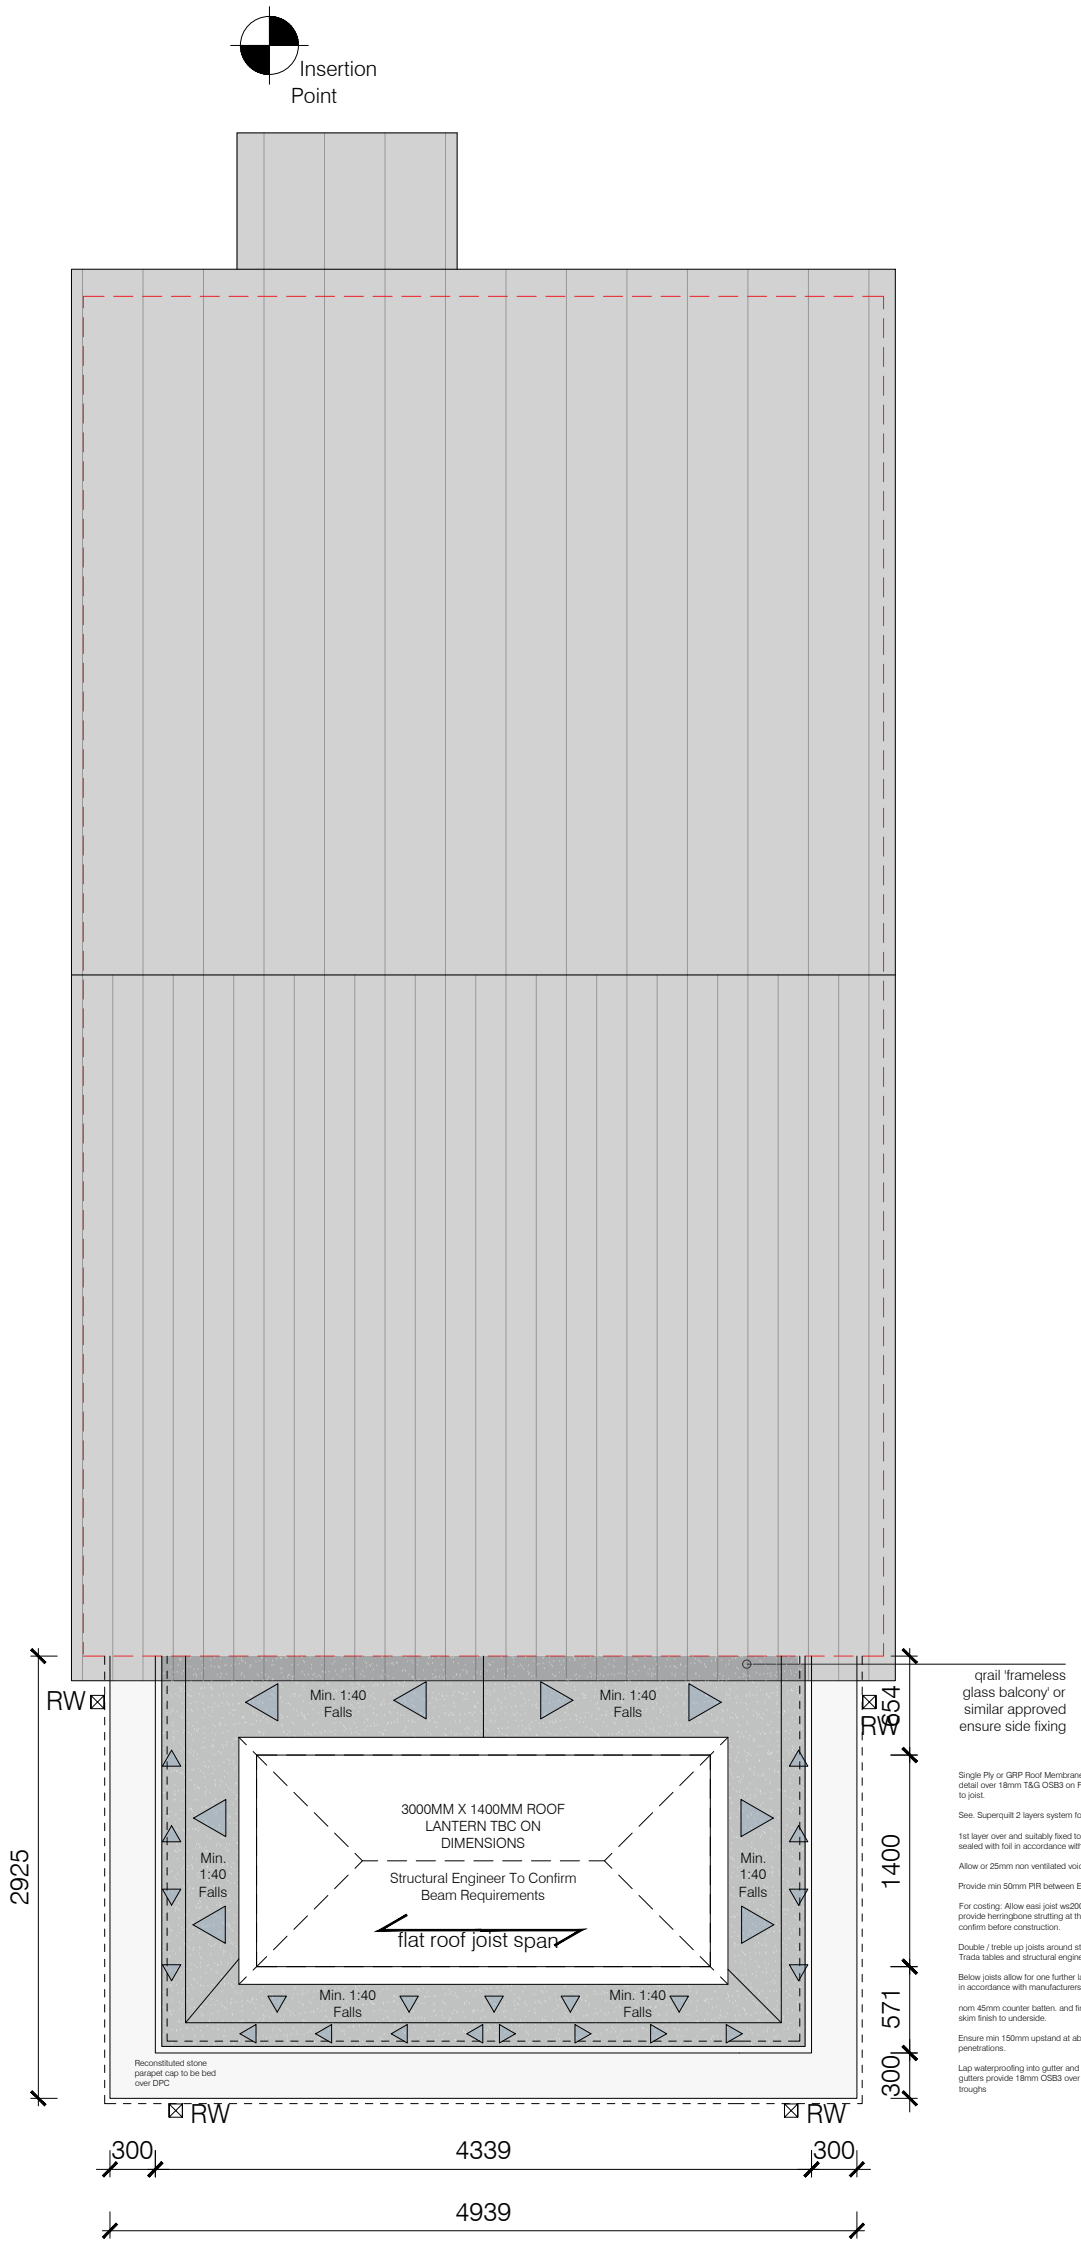

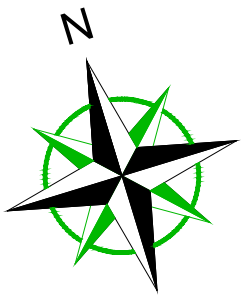

Scale 1:50

0 1 2 3 4 5